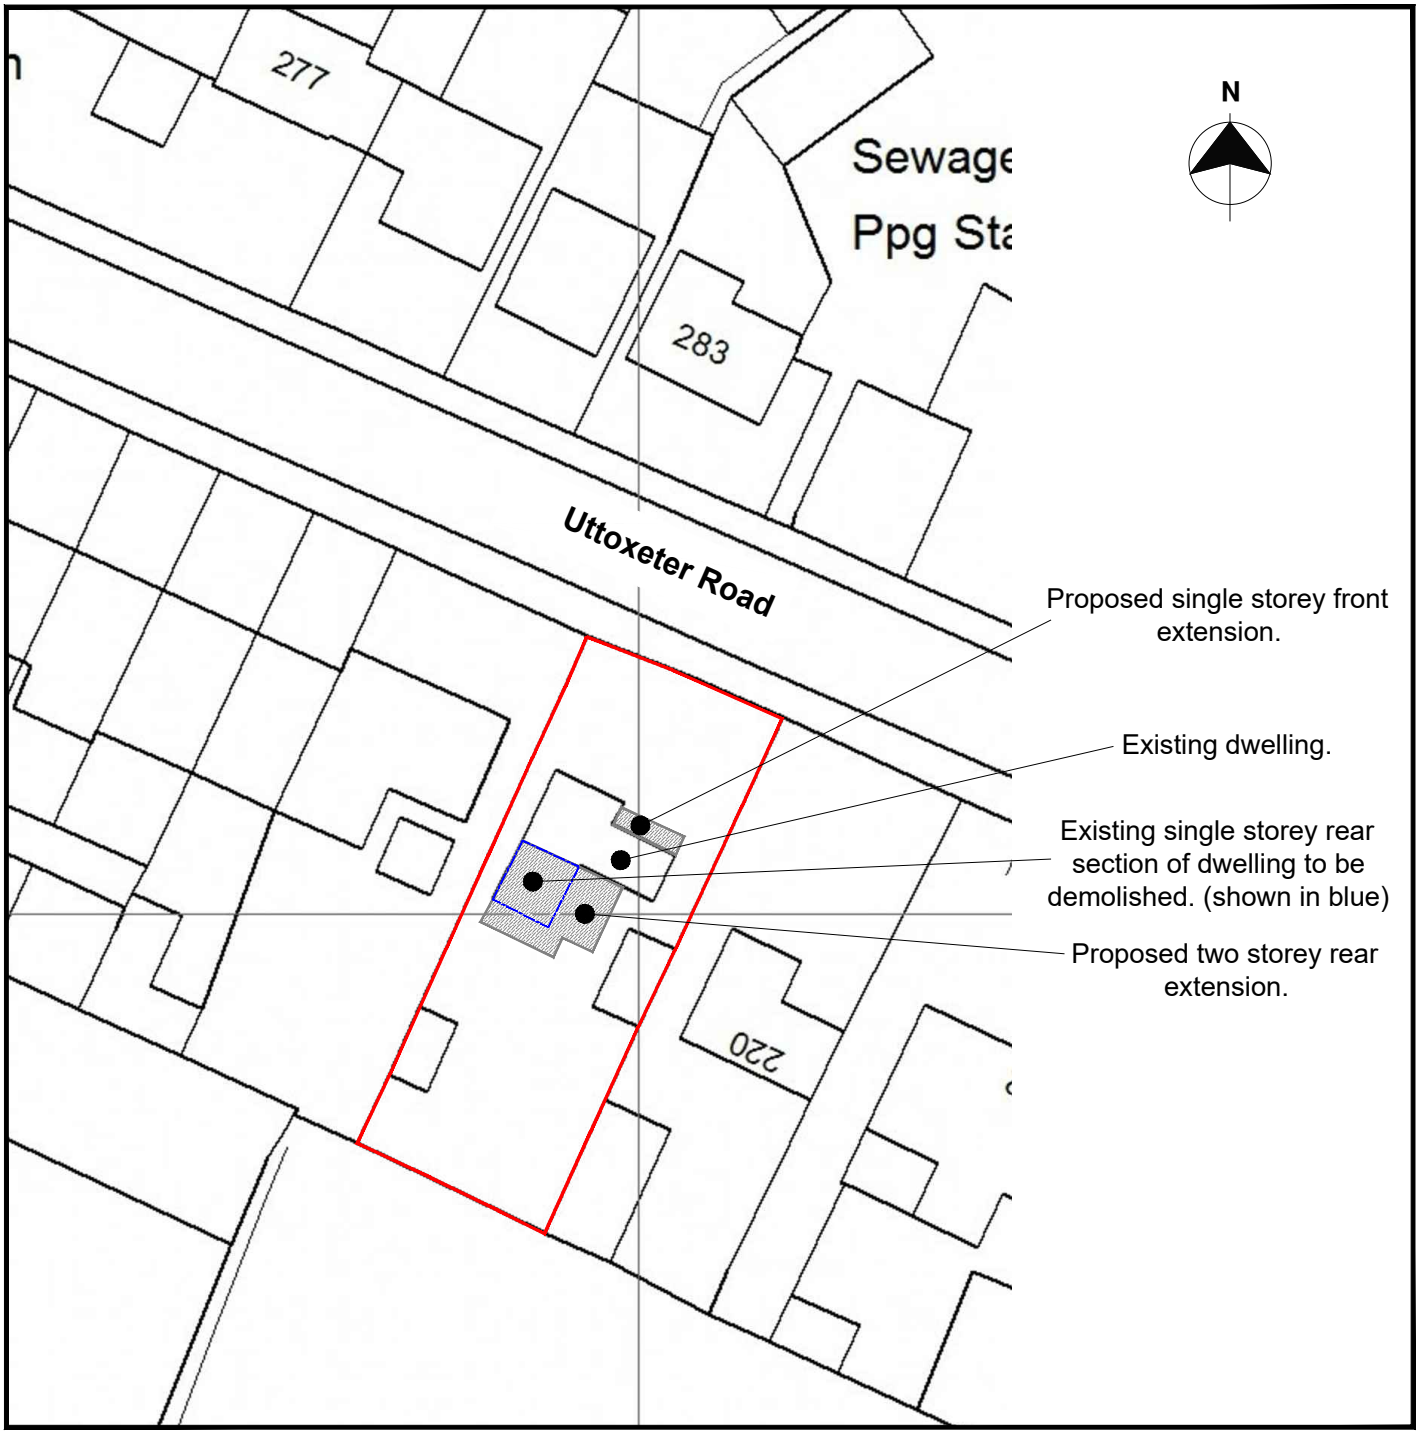


TWA
TOM WITHERS ARCHITECTURE

Tom Withers Architecture Ltd

5 The Courtyard,
Greenfield Industrial Estate, Congleton,
Cheshire, CW12 4TR.
Tel: 01260 277175

Email: info@tomwithersarchitecture.co.uk

Project Details:

Proposed single storey front extension and two storey rear extension.

218 Uttoxeter Road,
Blythe Bridge
Stoke-On-Trent
Staffordshire ST11 9JR.
For: Mr Gareth Holdcroft

Revisions: P0 Planning Application Issue. 26.05.2023

Date:	May 2023	**Status:**	As Proposed	**Sheet No:**	Planning Drawings **250323-006-P0**
Scale:	1:500 @ A4 Block Plan	**Drawn By:**	MC		