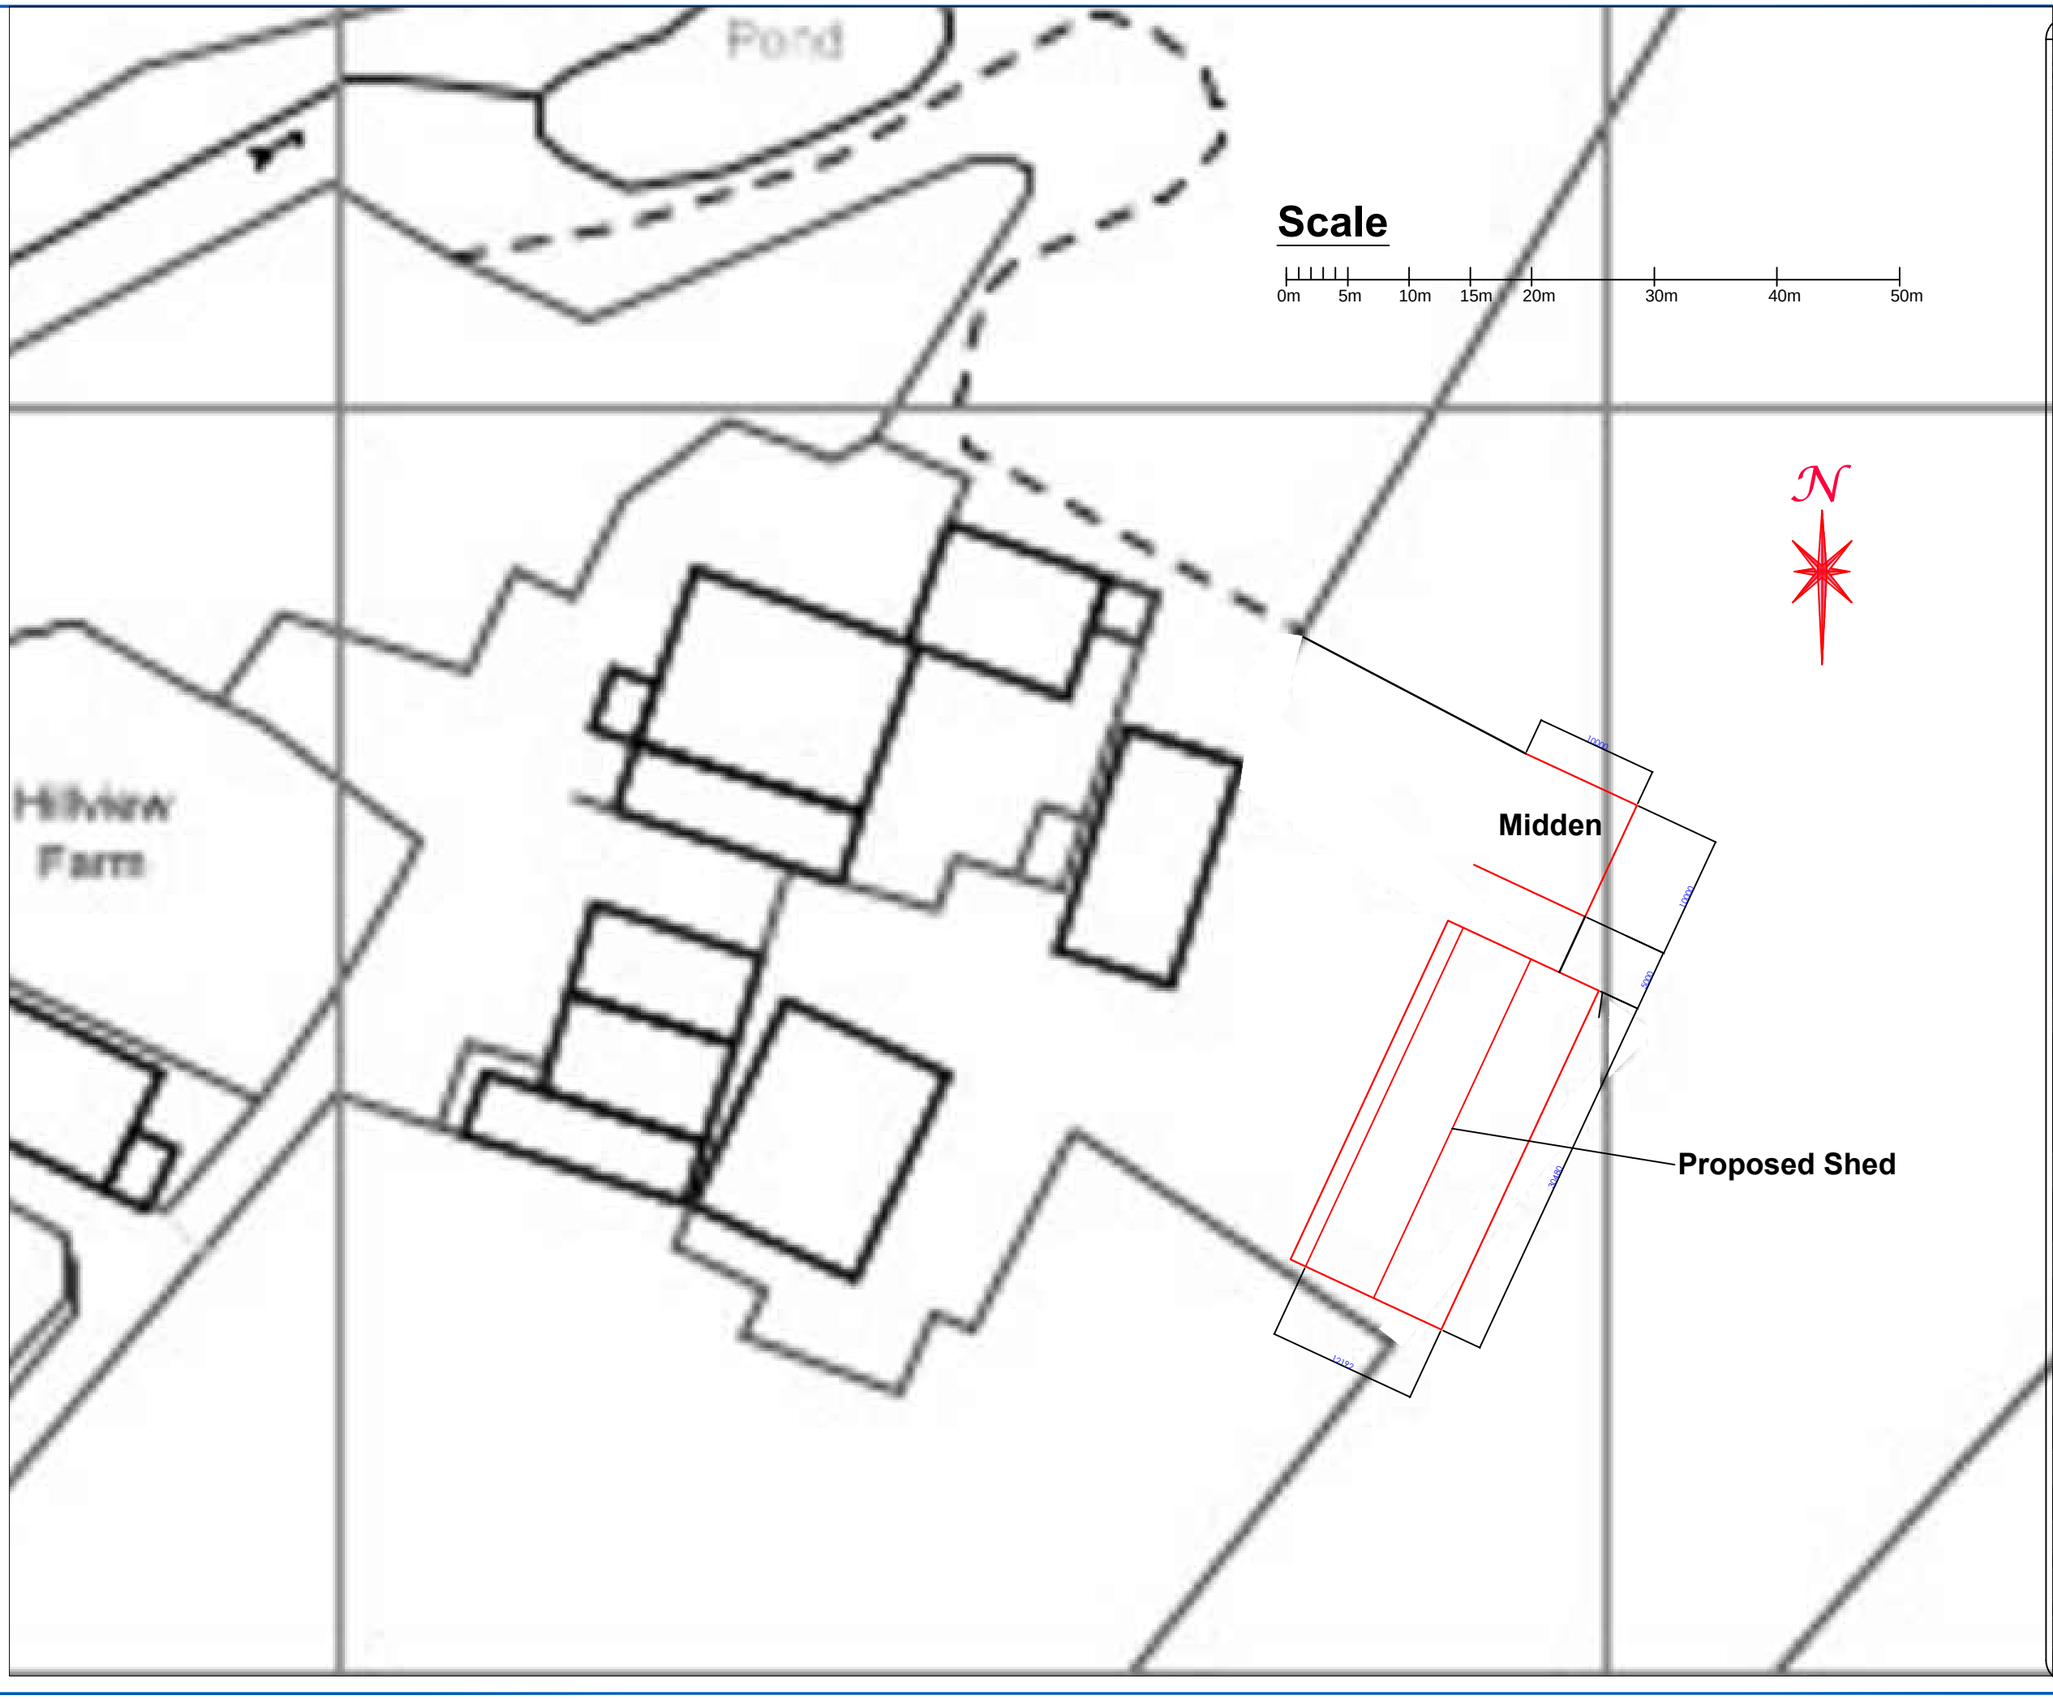

Scale

0m 5m 10m 15m 20m 30m 40m 50m

N

Notes:

1. THE COPYRIGHT OF THIS DRAWING IS VESTED IN YourSpreadsheets AND IT MAY NOT BE REPRODUCED IN WHOLE OR PART OR USED FOR THE MANUFACTURE OF ANY ARTICLE WITHOUT THE EXPRESS PERMISSION OF THE COPYRIGHT HOLDERS.

2. WORK TO FIGURED DIMENSIONS ONLY.

3. THIS DRAWING IS TO BE READ IN CONJUNCTION WITH ALL RELEVANT ARCHITECTS, SERVICE ENGINEER'S AND YourSpreadsheets DRAWINGS AND SPECIFICATIONS.

REV:	DESCRIPTION:	BY:	DATE:
C			
B			
A	Move Midden	ST	21/4/23

Planatron
Development
Advisory Service
07775 654368

CLIENT:
B Daniels
Hill View Farm,
Tower Hill Road, Mow Cop
Staffordshire, ST7 3PS

ARCHITECT:
Planatron
Shrayley Brook Road
Halmerend
Stoke-on-Trent, ST7 8AH

DRAWN:	CHECKED:	DATE:	REVISION:
ST	ST	21/4/23	

PROJECT NAME:
Proposed Agricultural General Purpose Shed

DRAWING TITLE:
Block Plan

SCALE:	SHEET SIZE:	SHEET NO:
1:500	A3	1 of 1

PROJECT NO:	STATUS:
HVF00023	Planning

DRAWING NO:
ST230076