


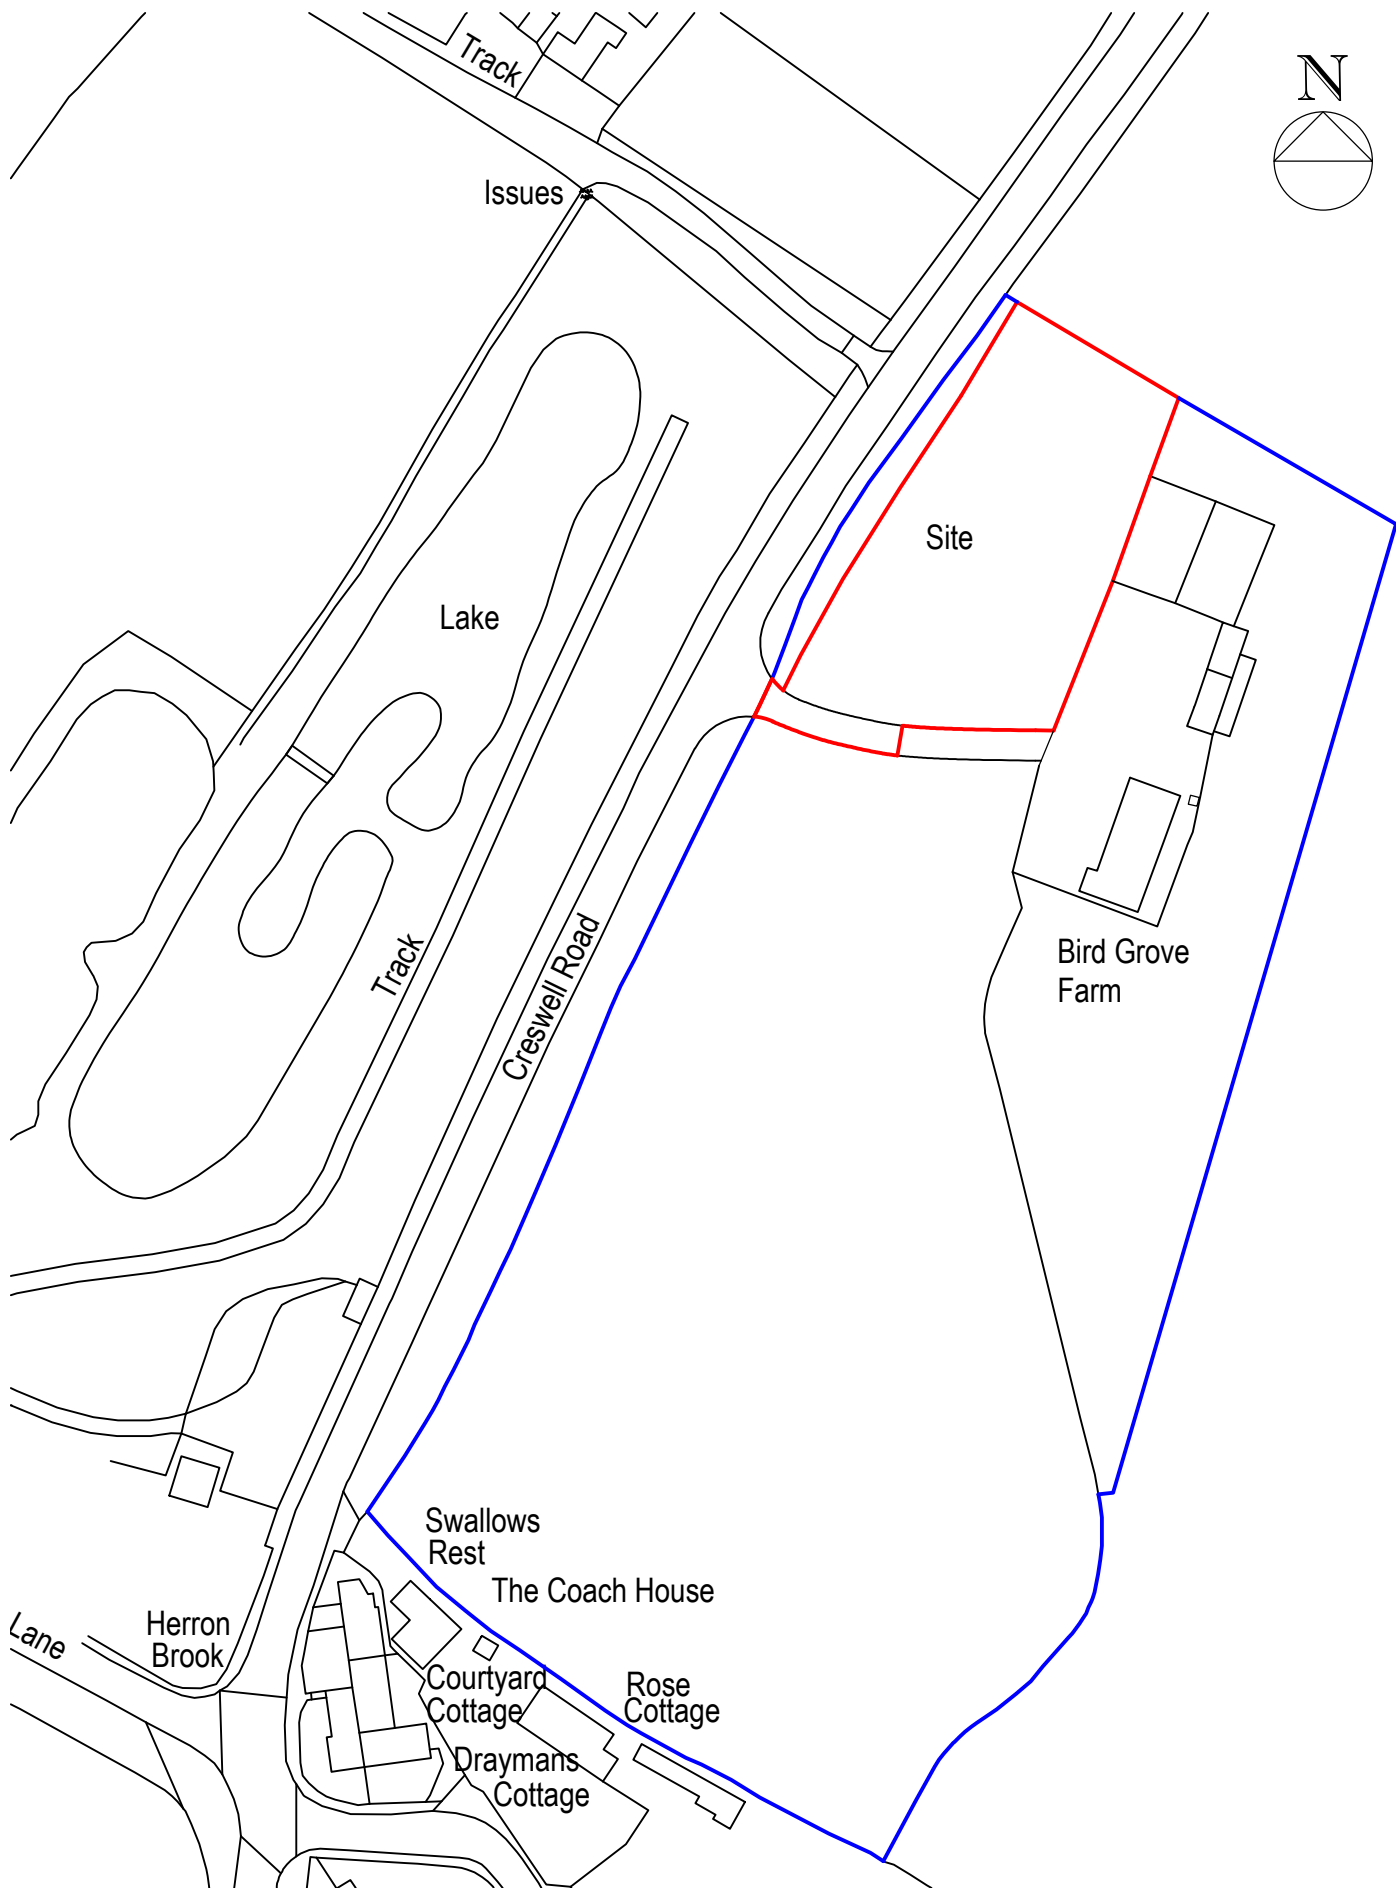

Ordnance Survey (c) Crown Copyright 2022. All rights reserved. Licence number 100022432

**Andrew Martin Associates**

44 Cramer Street, Stafford, Staffs. ST17 4BX  
Tel : 01785 614969



Site Location Plan

Bird Grove Farm, Cresswell Road,  
Hilderstone, Staffs

Apr 2023 Scale 1:1250@A4 Rev A