
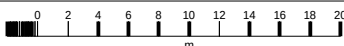


Endon Service Station

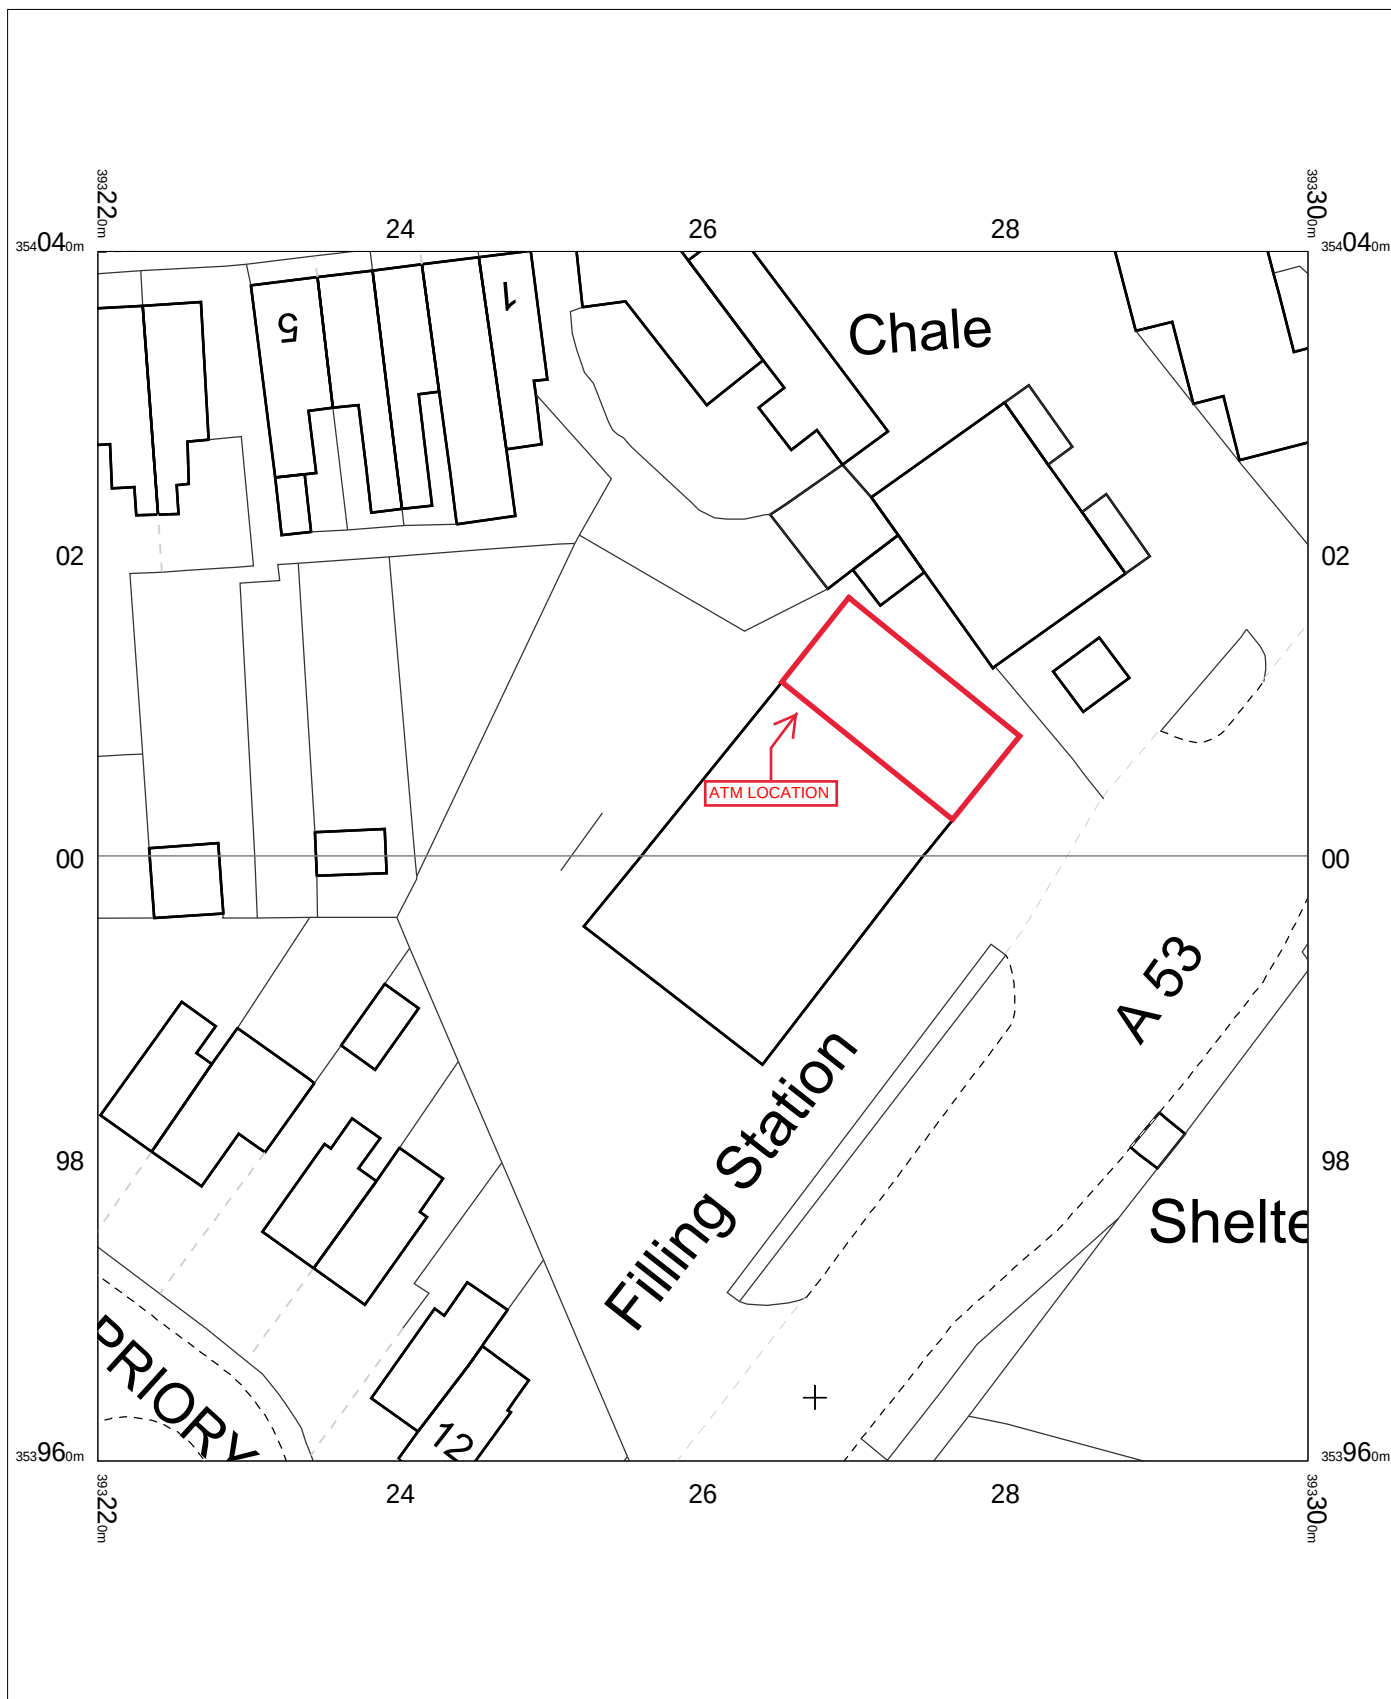

Endon Service Station
Leek Road
Endon
ST9 9BA

T020785

OS MasterMap 1250/2500/10000 scale
Tuesday, February 1, 2022, ID: BLJT-01016567
www.planningapplicationmaps.co.uk

1:500 scale print at A4, Centre: 393260 E, 354000 N

©Crown Copyright Ordnance Survey. Licence no. 100051661

