


Endon Service Station

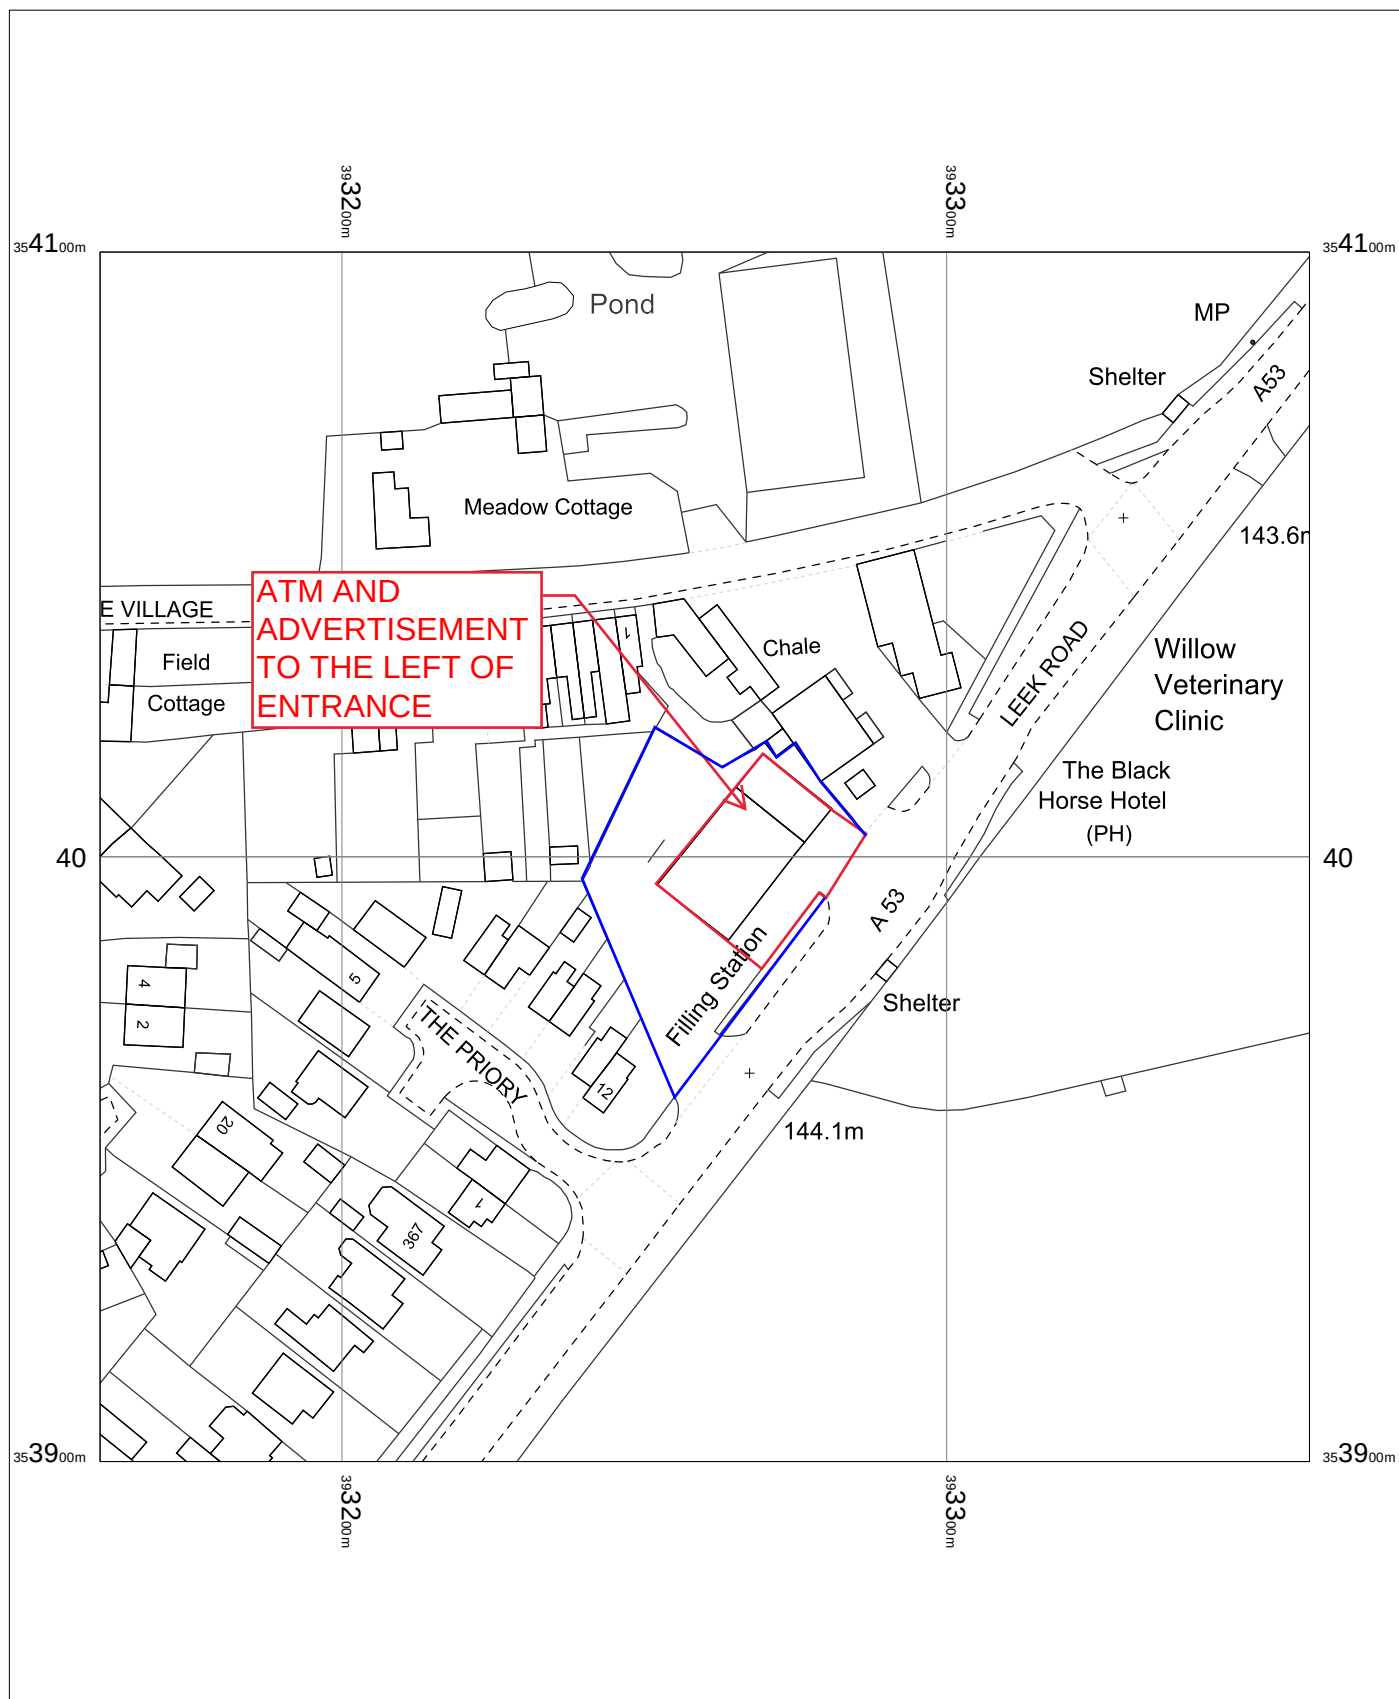

Endon Service Station,
Leek Road,
Endon,
ST9 9BA

T020785

OS MasterMap 1250/2500/10000 scale
Wednesday, May 10, 2023, ID: BLJT-01102584
www.planningapplicationmaps.co.uk

1:1250 scale print at A4, Centre: 393260 E, 354000 N

©Crown Copyright Ordnance Survey. Licence no. 100051661

