
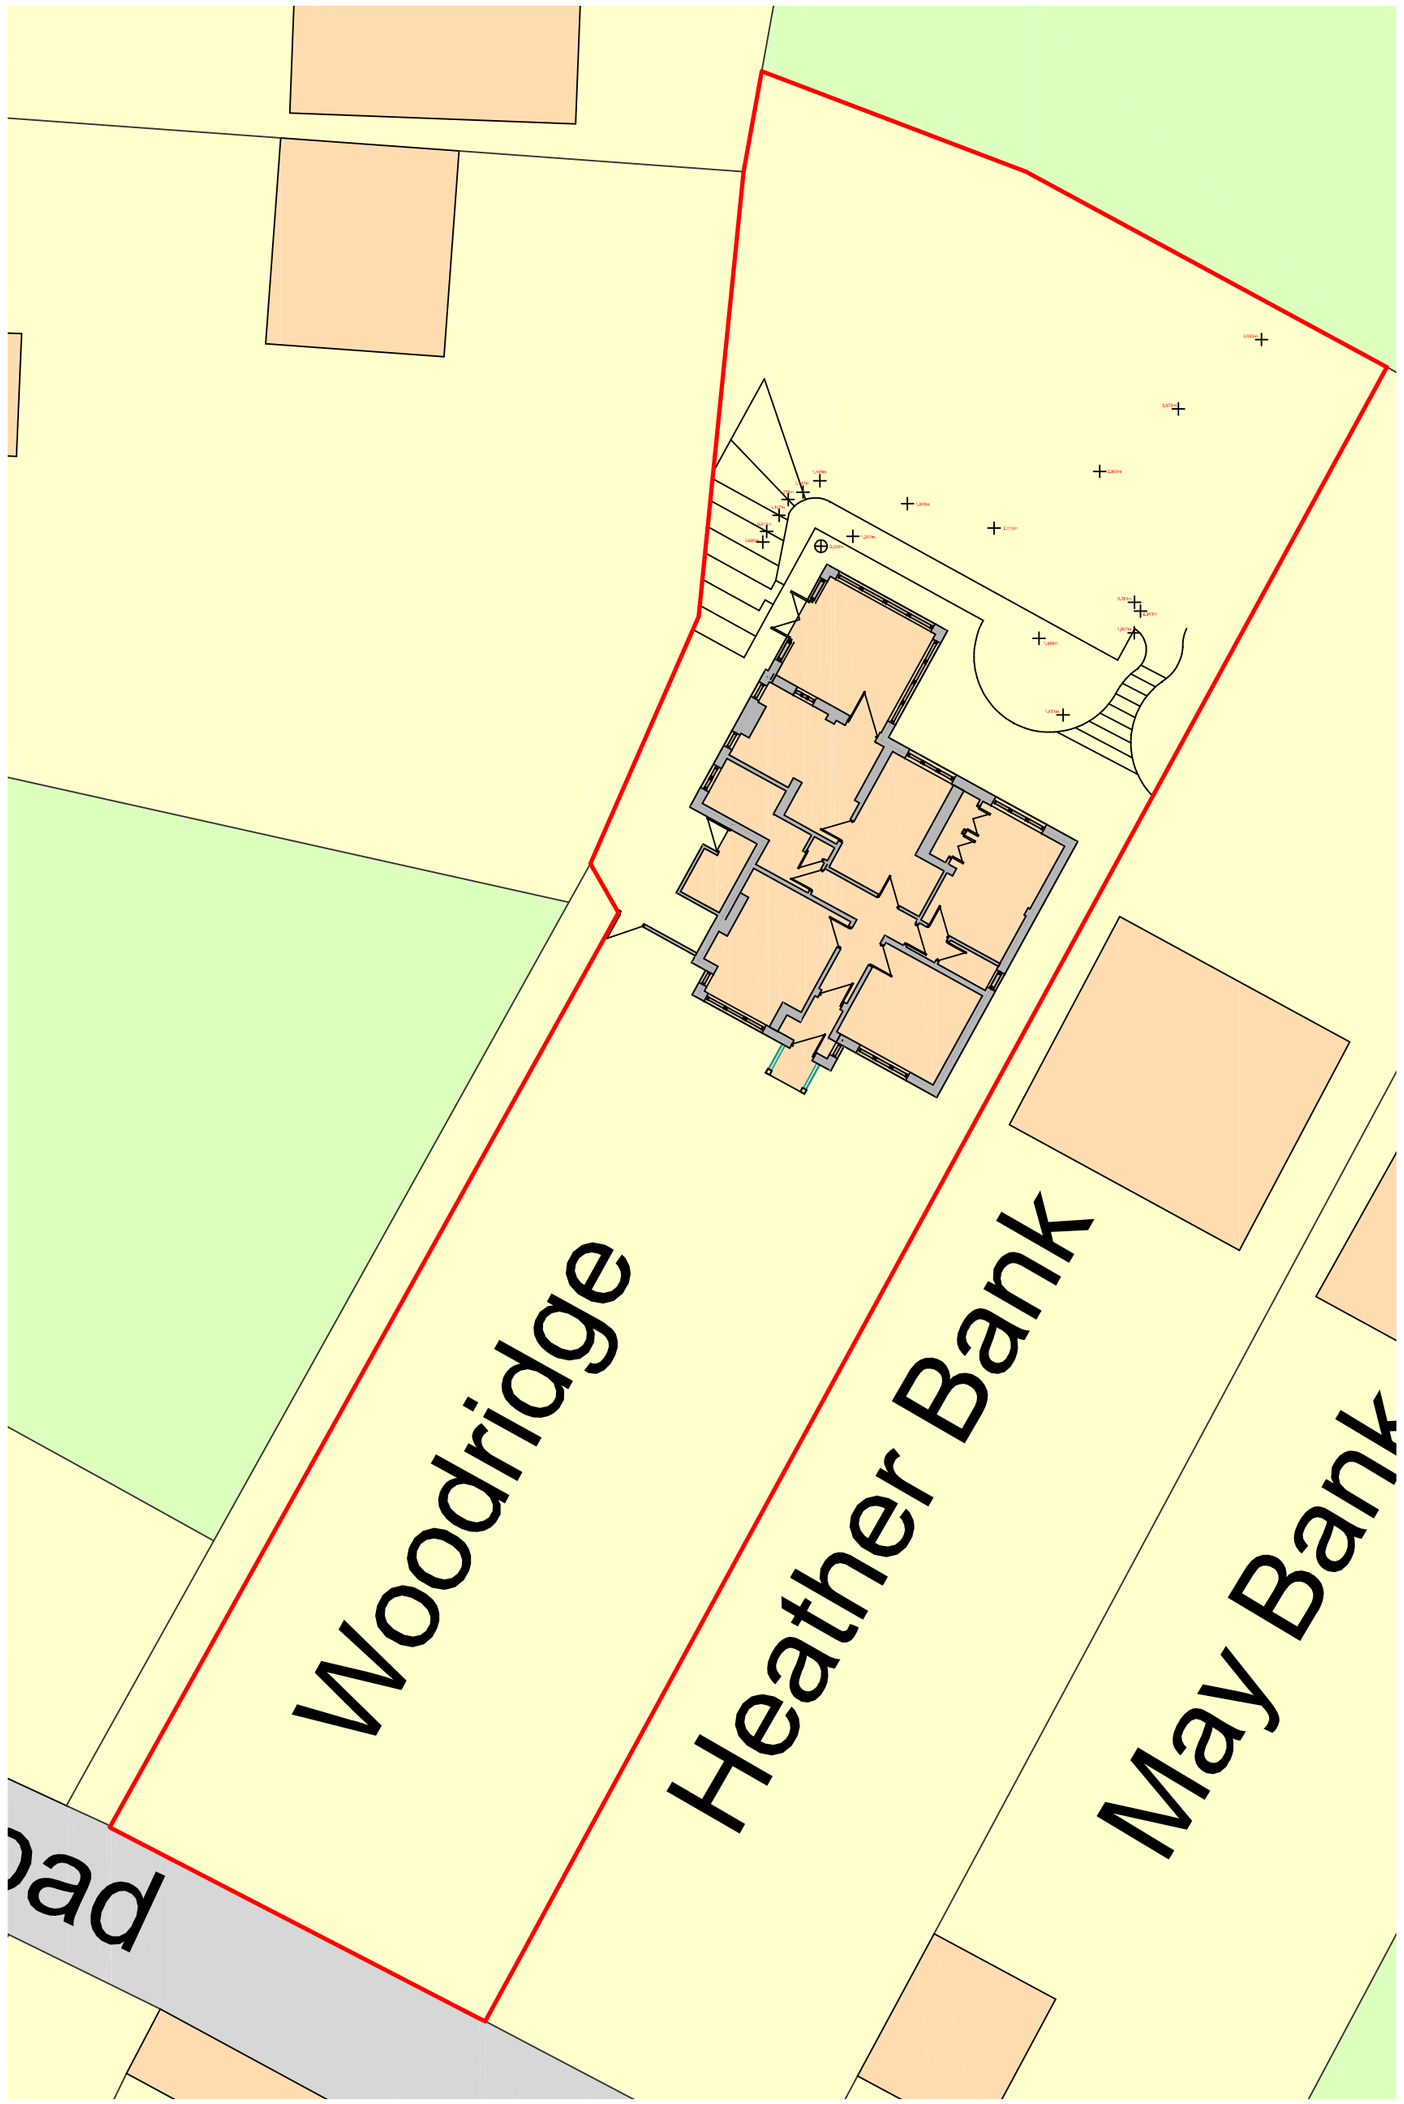


Site Plan as Existing

Metres

1 2 3 4 5 10 15 20

SCALE 1:200

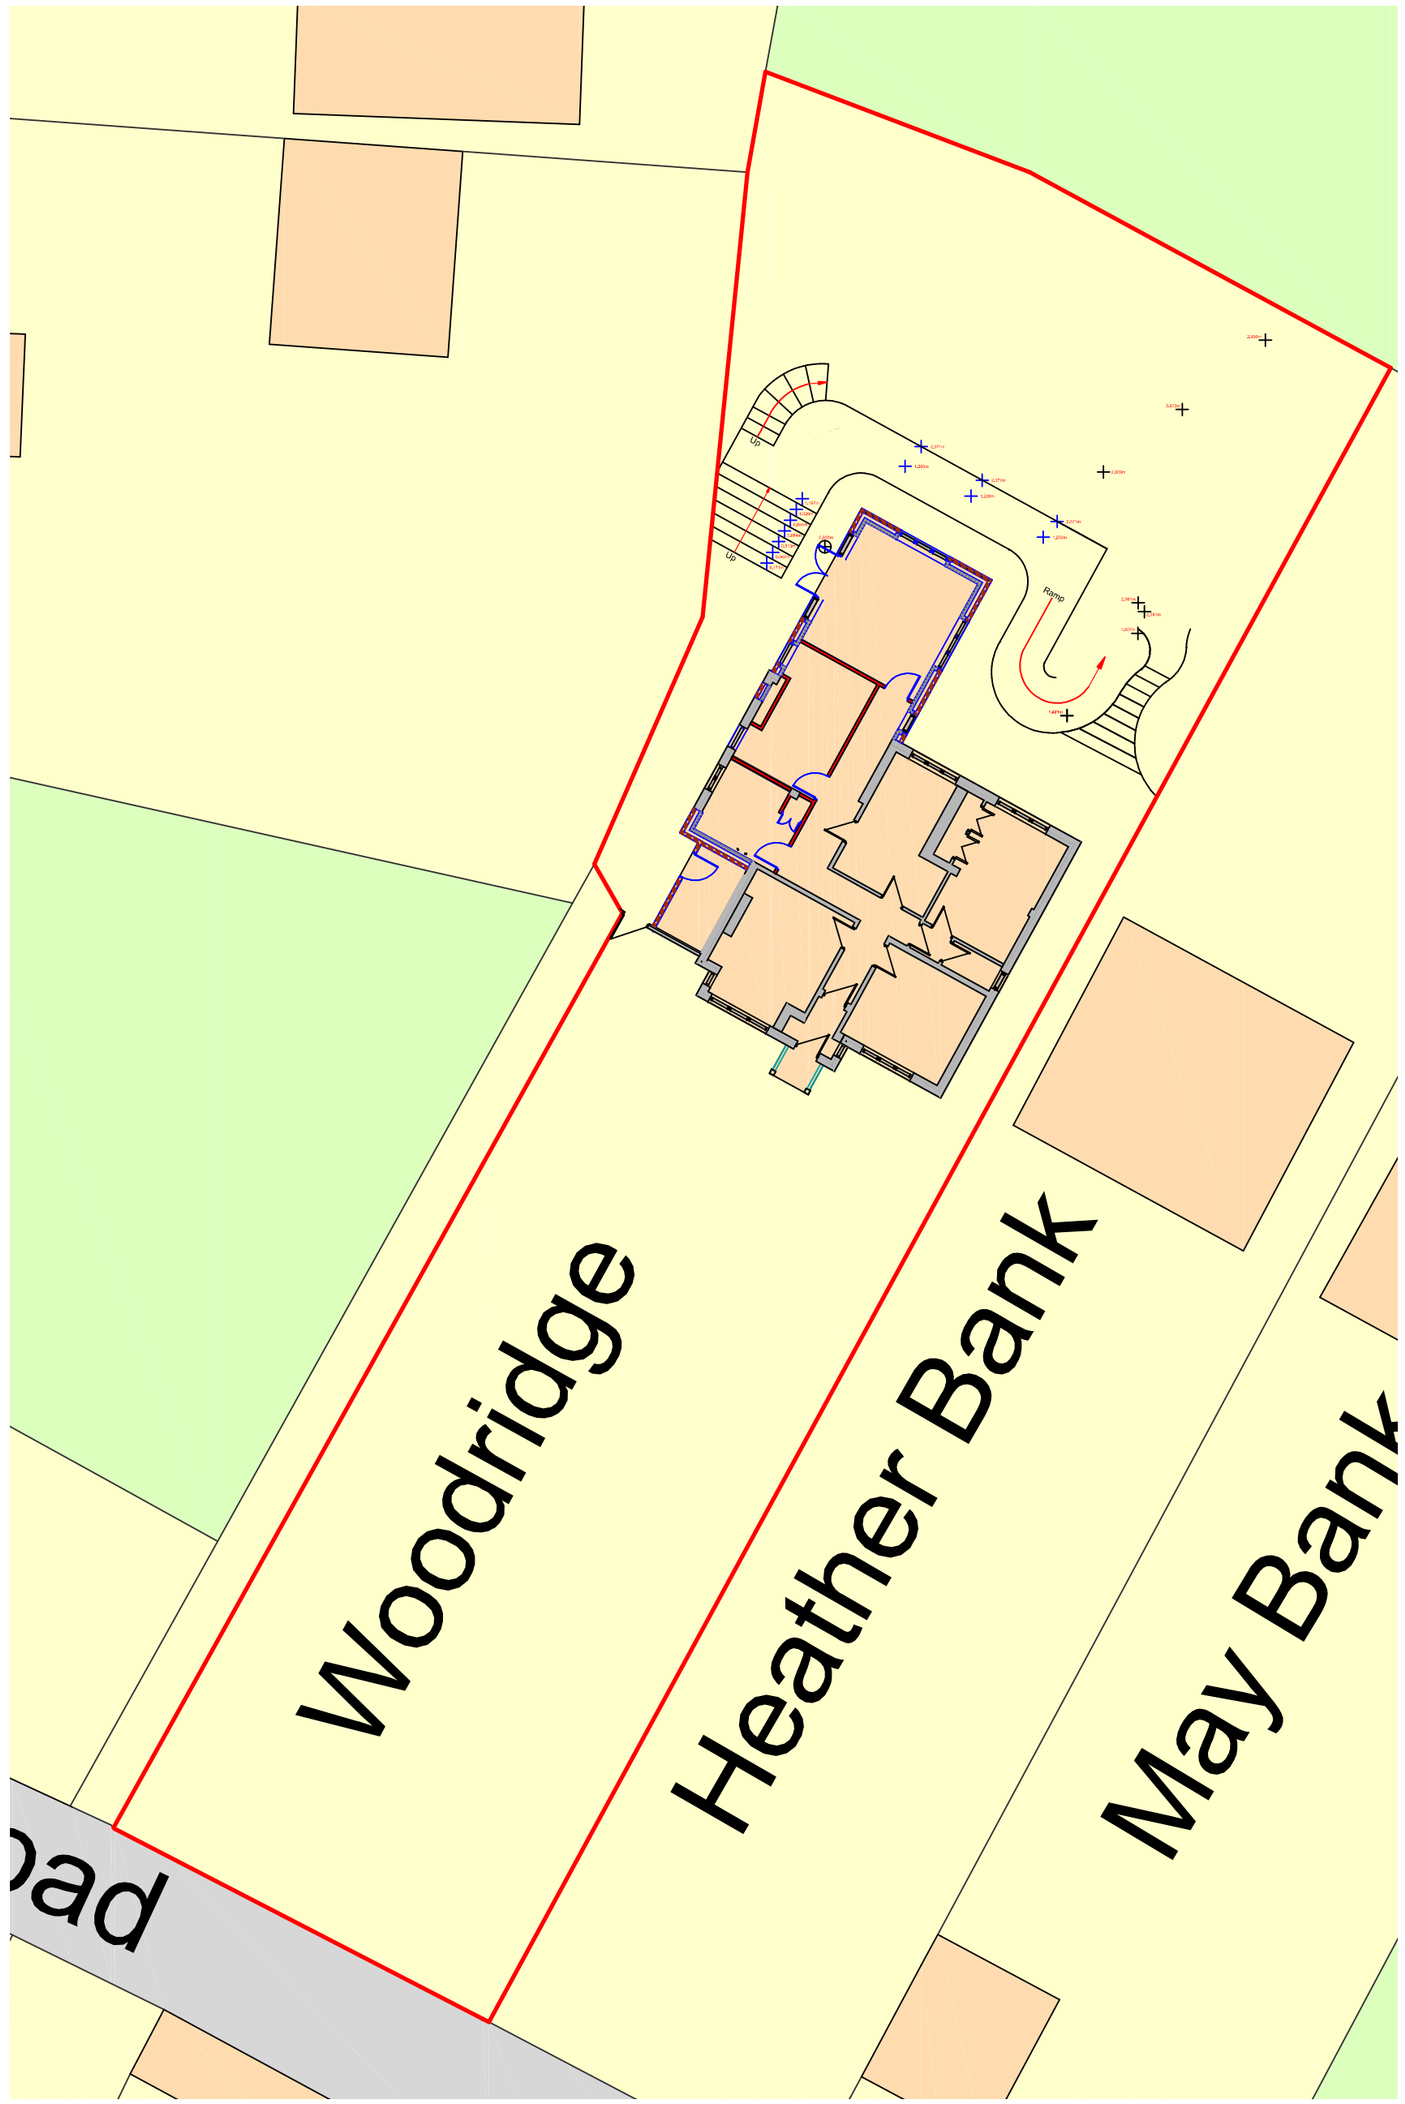

Site Plan as Proposed

Metres

1 2 3 4 5 10 15 20

SCALE 1:200



Ordnance Survey, (c) Crown Copyright 2023. All rights reserved. Licence number 100022432

Site Location Plan

Metres

10 20 30 40 50 60 70 80 90 100

SCALE 1:1250

N

DBD Architectural Consultancy Ltd ©2023

1. Copyright is vested with DBD Architectural Consultancy Ltd.

2. All dimensions to be checked on site before proceeding.

3. Contractor to check/adjust dimensions of new work to suit existing conditions.
Do not assume existing structure or details are plumb, square or level.

4. Contractor must notify the architect of any discrepancies before proceeding.

5. All drawings to be read in conjunction with all other consultants drawings and specs.

Rev	Date	Description
B	01.06.23	Amendments made following comments
A	12.04.23	Amendments made following comments

DBD Architectural Consultancy

DBD Architectural Consultancy Ltd
50 Broad Street, Leek,
Staffordshire, ST13 5NS
01538 383118
mail@dbdconsultants.co.uk
www.dbdconsultants.co.uk

Mr and Mrs Hilton
Woodridge, Wood Rd
Longsdon
ST9 9QB
Client

Single Storey Rear and Side Extension
Project

Title
Site Plans

Stage: Planning		
Size: A2	Date: 22.03.23	Job No: 2313
Scale: 1:200		
Drawing Number: PL 01B		