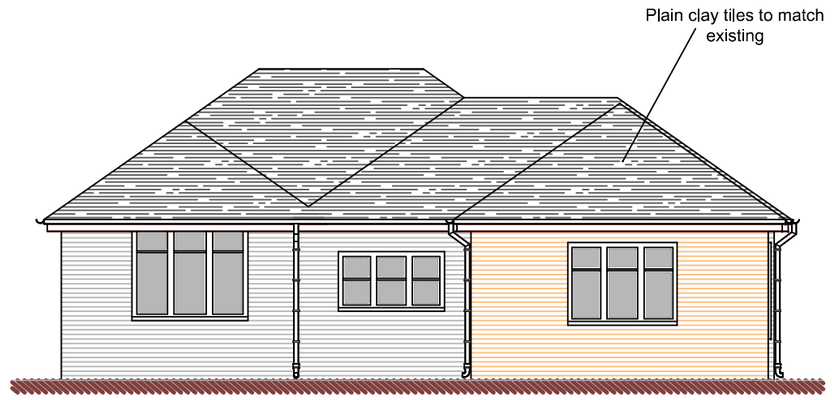

Rear Elevation

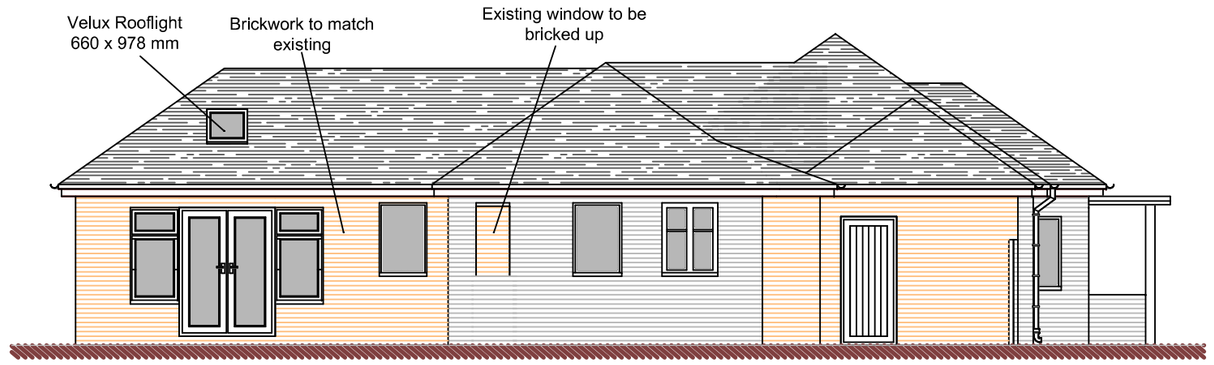

Side Elevation

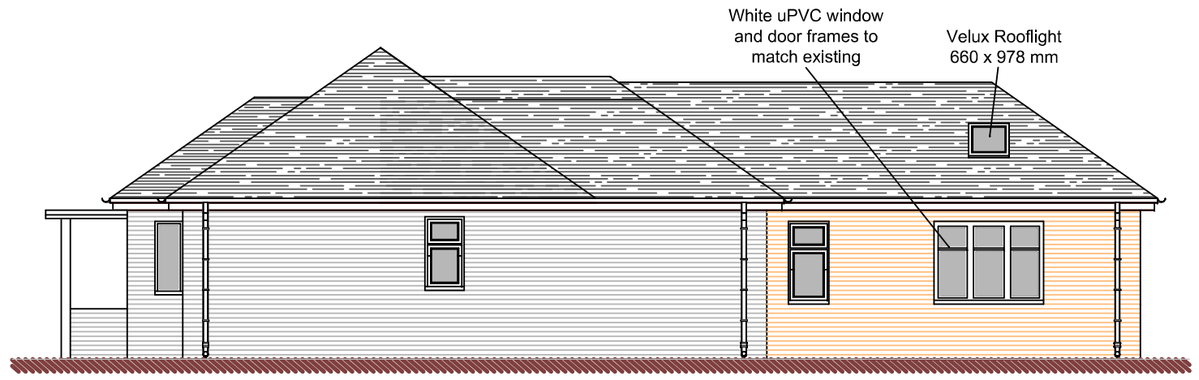

Side Elevation

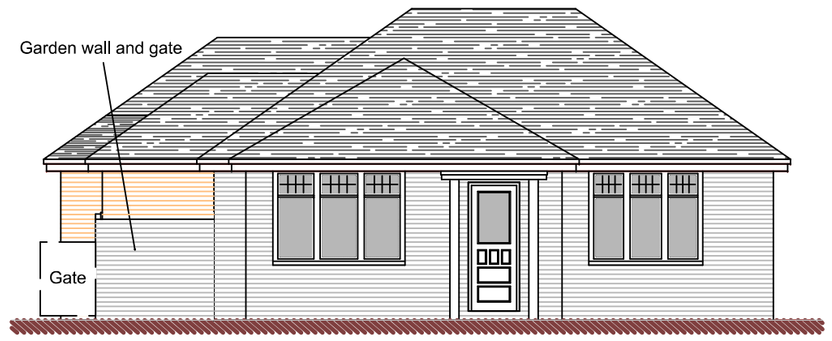

Front Elevation

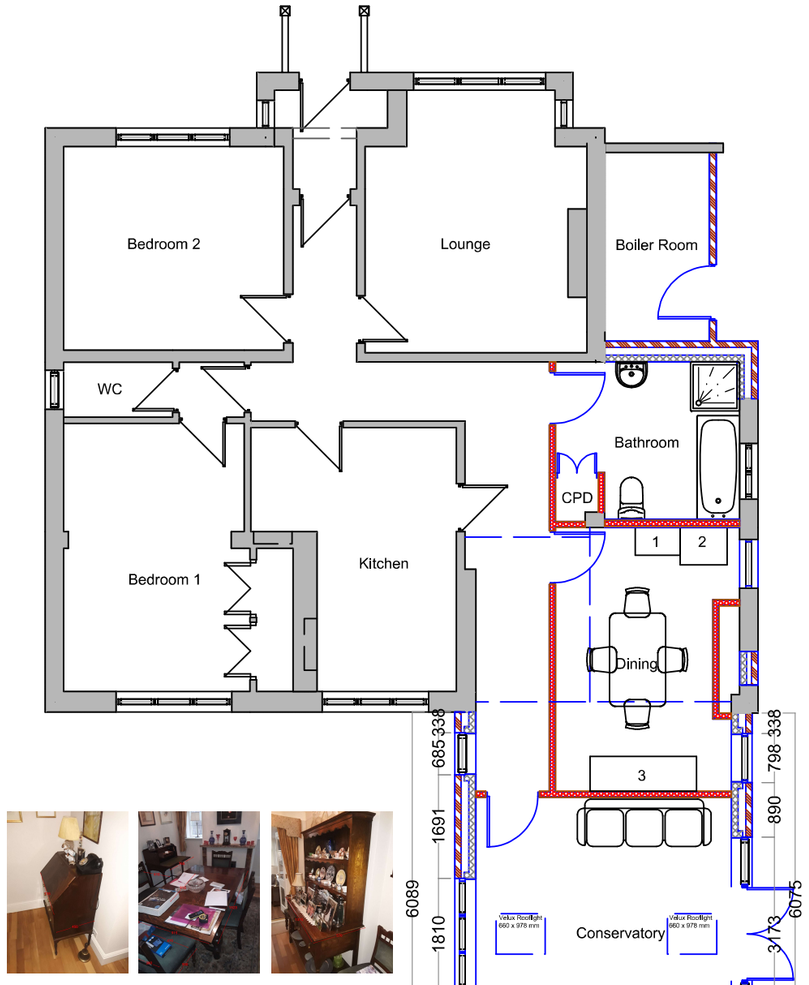

1 2 3

Ground Floor Plan

Metres

1 2 3 4 5 10

SCALE 1:100

DBD Architectural Consultancy Ltd ©2023

1. Copyright is vested with DBD Architectural Consultancy Ltd.

2. All dimensions to be checked on site before proceeding.

3. Contractor to check/adjust dimensions of new work to suit existing conditions.
Do not assume existing structure or details are plumb, square or level.

4. Contractor must notify the architect of any discrepancies before proceeding.

5. All drawings to be read in conjunction with all other consultants drawings and specs.

Rev	Date	Description
C	01.06.23	Front Elevation Added
B	22.05.23	Amendments following clients comments
A	12.04.23	Amendments following clients comments

DBD Architectural Consultancy

DBD Architectural Consultancy Ltd
50 Broad Street, Leek,
Staffordshire, ST13 5NS
01538 383118
mail@dbdconsultants.co.uk
www.dbdconsultants.co.uk

Client: Mr and Mrs Hilton
Woodridge, Wood Rd
Longsdon
ST9 9QB

Project: Single Storey Rear and Side Extension

Title: Plans as Proposed

Stage: Planning		
Size: A2	Date: 22.03.23	Job No: 2313
Scale: 1:100		

Drawing Number: PL 03C