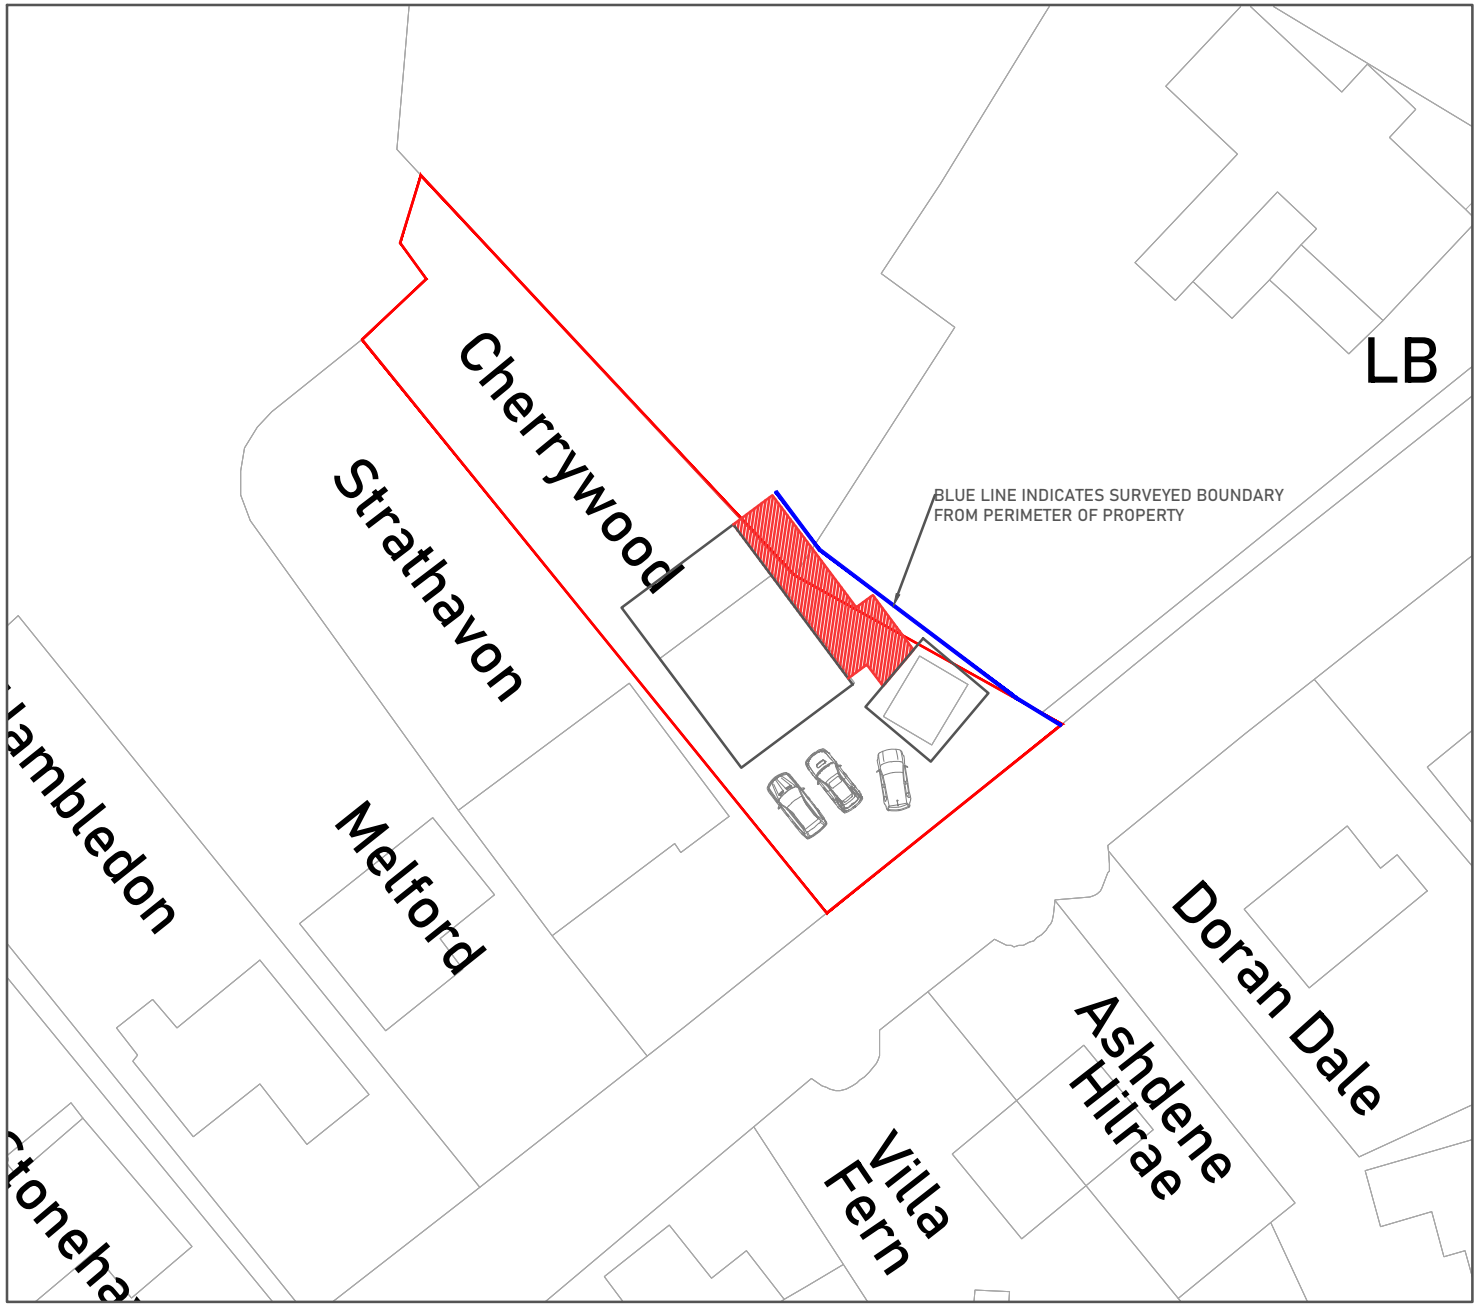

10 m 50 m 100 m

All dimensions to be checked on site; not to be used for construction.

CHERRY WOOD
ST9 9LL

Date: 11/05/23

Scale: 1:500@A4

DRG No: JM006

Title: BLOCK PLAN