


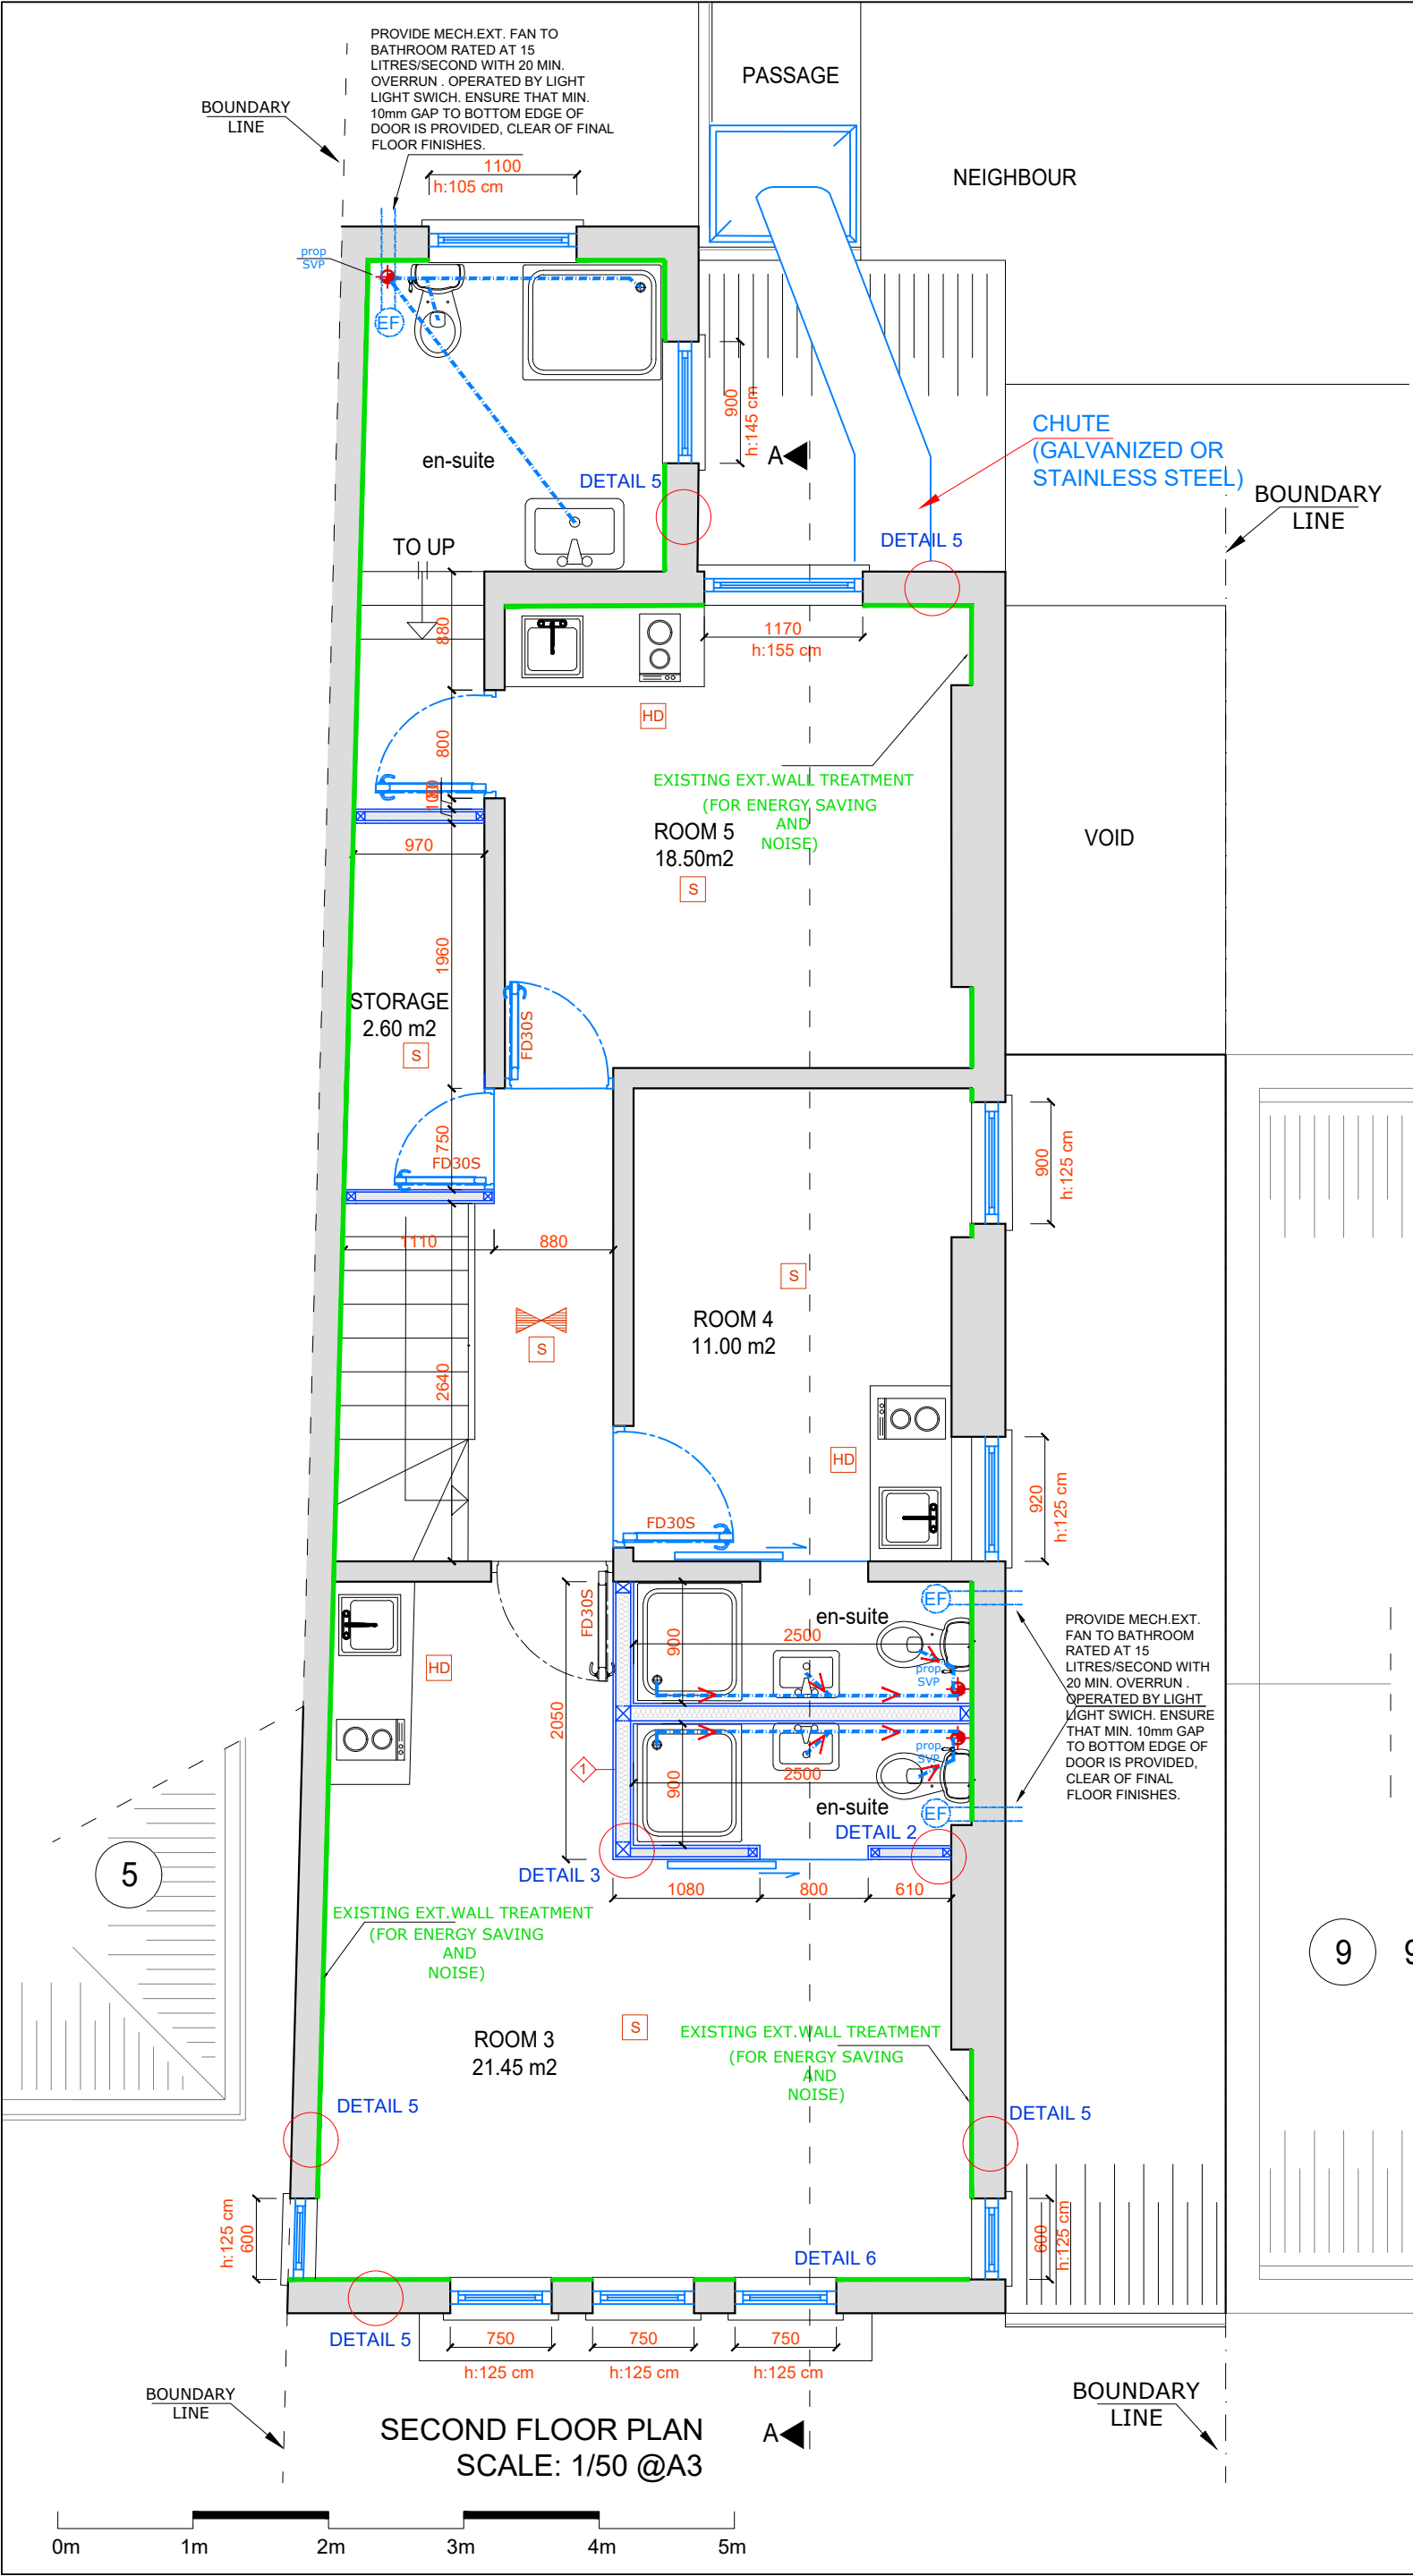

- 1 THE PARTITION WALLS SEPARATING THE BATHROOMS AND ANY HABITABLE AREAS MUST HAVE PLASTERBOARD, EACH SHEET OF MINIMUM MASS PER UNIT AREA 10kg/m², ON BOTH FACES.
- 2 EXISTING INTERNAL WALLS ARE TO BE CHECKED BY STRUCTURAL ENGINEER FOR SUITABILITY TO TAKE NEW BEAMS.
- 3 FR30 min partition; 43dB; o/a thk =97mm single 12.5mm WallBoard on both sides of 70mm Gypframe C-stud or 47*75mm timber stud with 50mm APR1200 Isover acoustic slab in between
- 4 STRUCTURAL CALCULATIONS WILL BE PROVIDED SEPERATELY IN ADDITIONAL PAGES WITH PROJECT
- 5 THERE ARE NO TREES WITHIN 30METERS

LEGEND

- EXISTING WALL
- PROPOSED PARTITION WALL
- SAFETY LIGHTING
- S SMOKE DETECTOR
- HD HEAT DETECTOR
- FD30S 30min fire resistance door (all fire doors to have intumescent strips and self closers)

REV. C	JAN. 22	-REAR REFUSE CHUTE
REV. B	DEC. 22	- REFUSE STORE VENTILATION

THE CONTENTS OF THIS PLAN INCLUDING THE PRINTED NOTES ARE COPYRIGHT AND REPRODUCTION IN WHOLE OR PART IS NOT PERMITTED WITHOUT PRIOR CONSENT OF ANVA LIMITED ARCHITECTURAL, ENGINEERING AND LICENSING IN WRITING.

7 DERBY STREET
LEEK
ST13 6HN

- SECOND FLOOR PLAN
(BUILDING REG.)

SCALE: 1/50 @A3	REF. NO : 101.22/12
DATE: OCT. 2022	DRG BY:B.OZDEMIR

anva architectural,
engineering and licensing
P.O. BOX 1827
ILFORD. IG2 7WJ
TEL: 020 8586 4401 FAX:020 8586 4401
MOBILE: 077 10942923 / 079 30407212
E-MAIL: info@a-anva.co.uk