


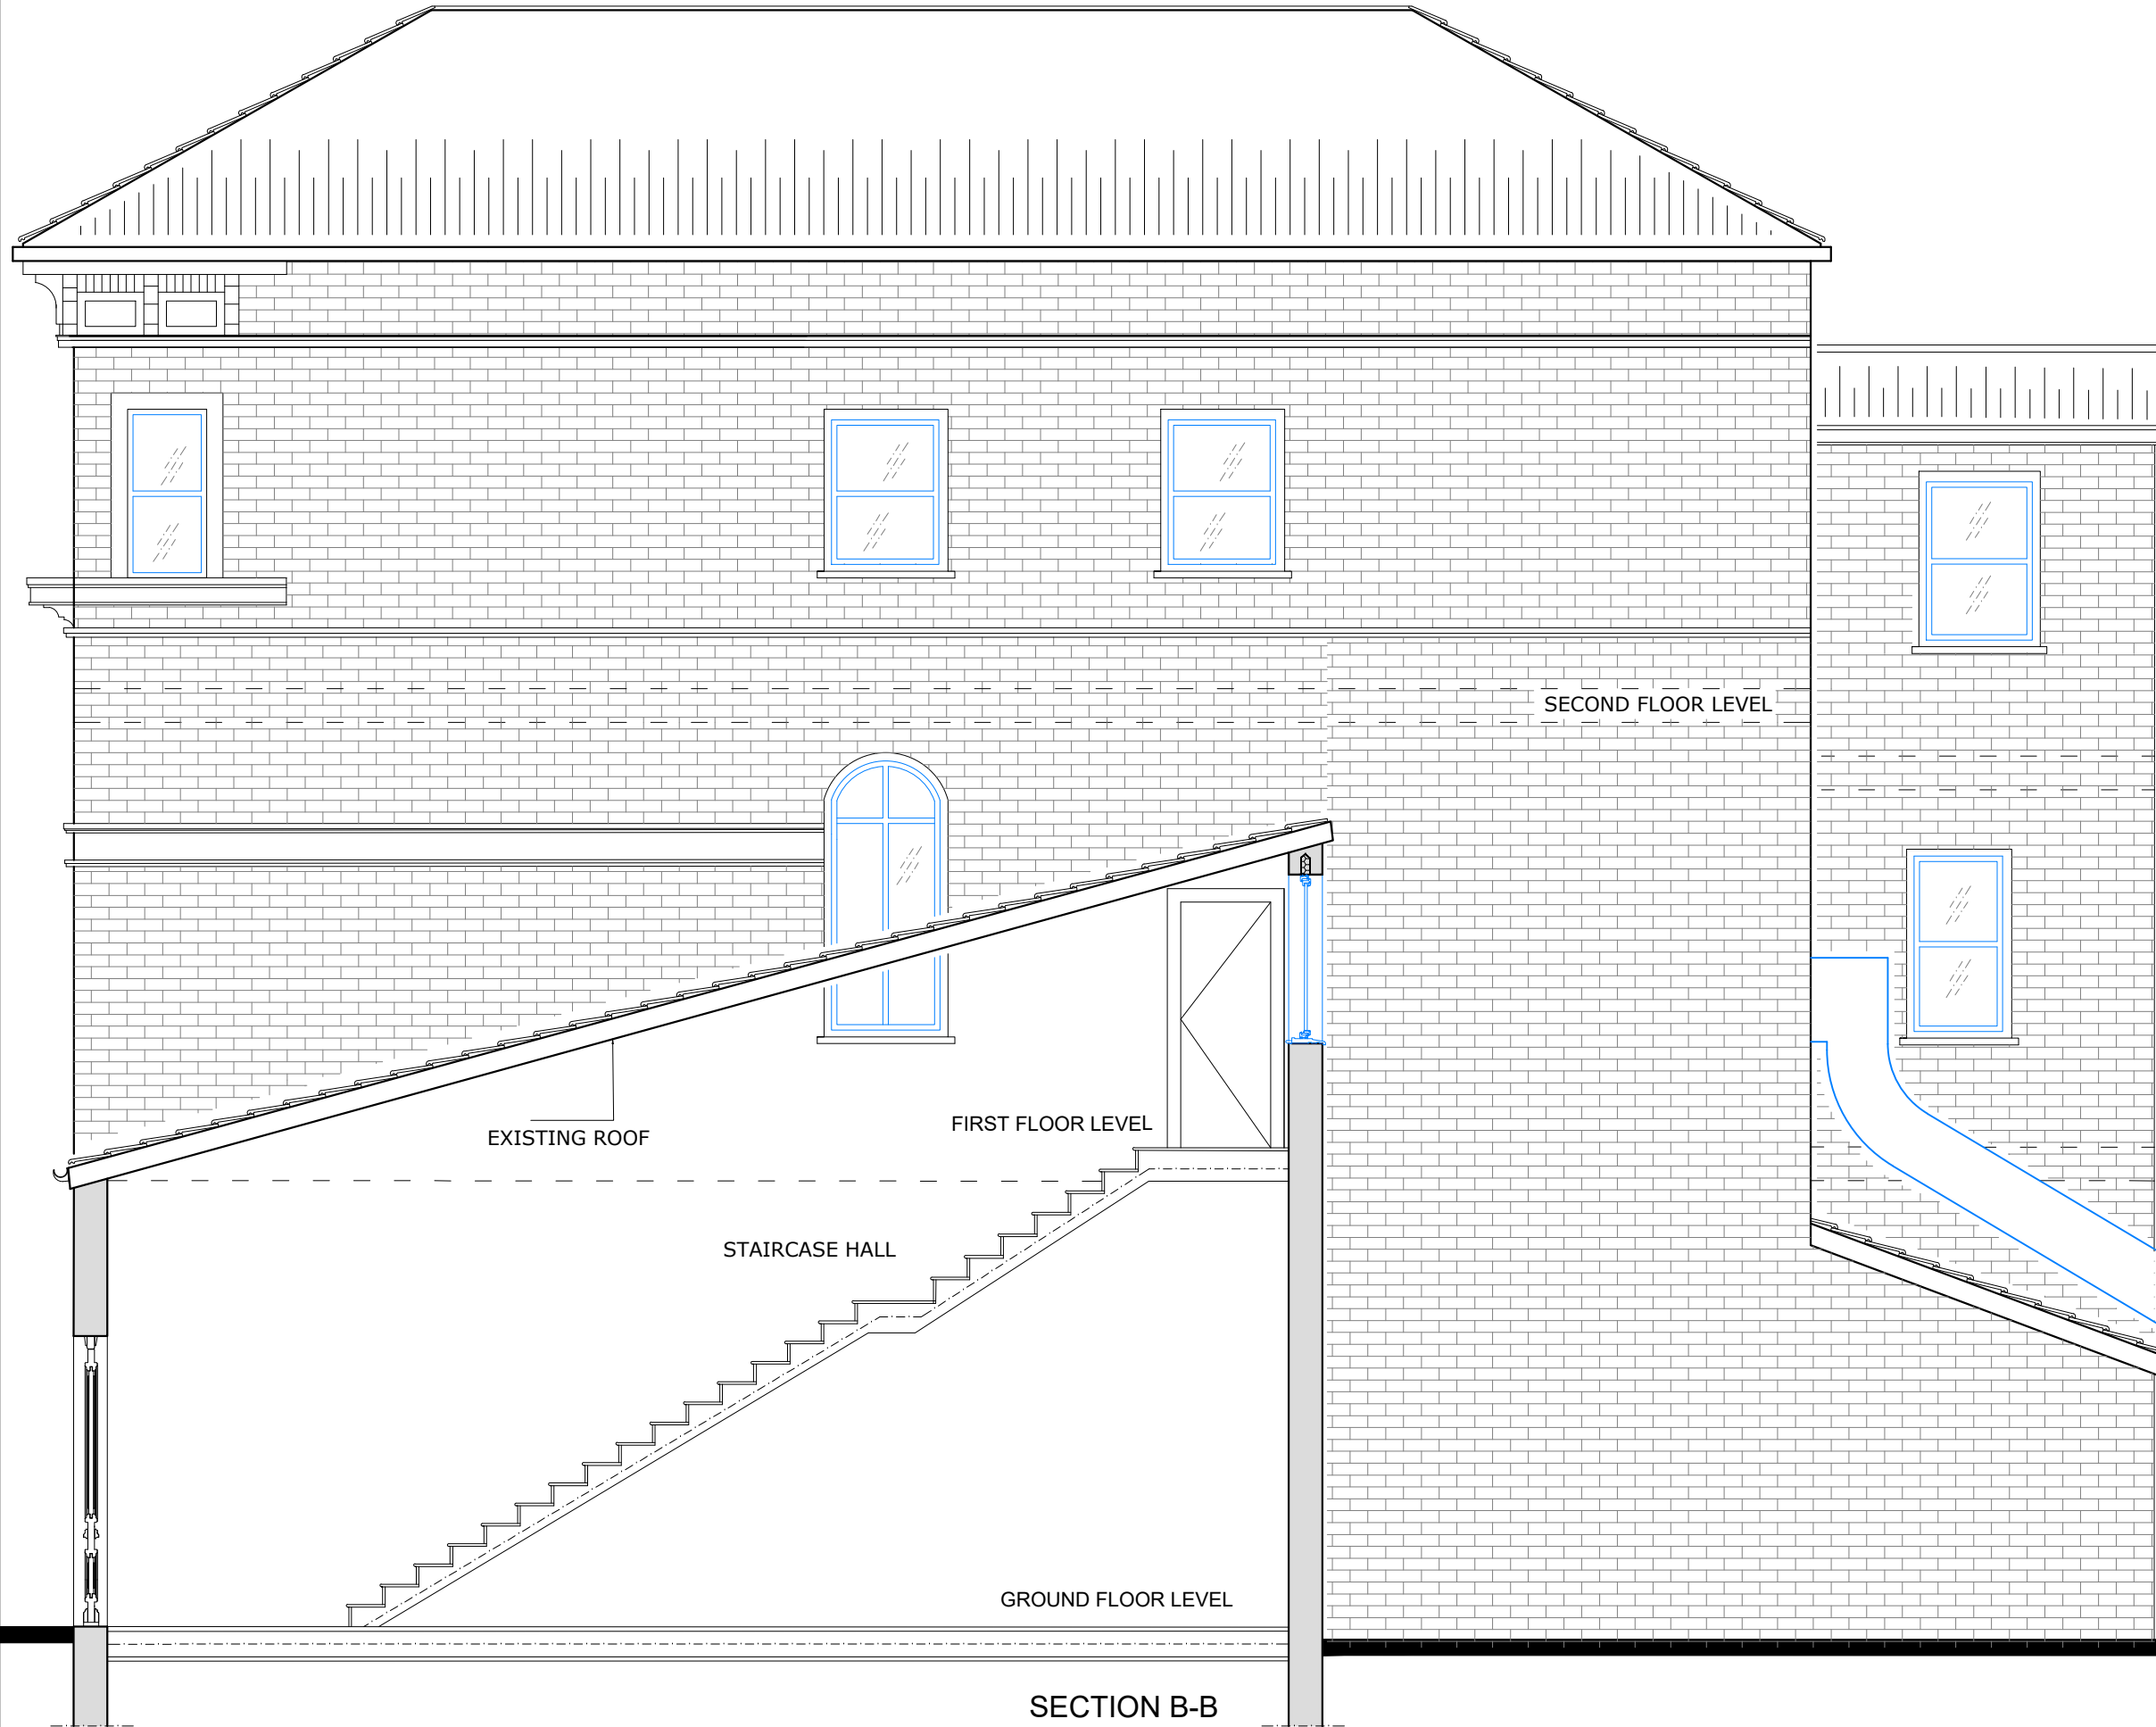

THE CONTENTS OF THIS PLAN INCLUDING THE PRINTED NOTES ARE COPYRIGHT AND REPRODUCTION IN WHOLE OR PART IS NOT PERMITTED WITHOUT PRIOR CONSENT OF ANVA LIMITED ARCHITECTURAL, ENGINEERING AND LICENSING IN WRITING.

7 DERBY ROAD
LEEK
ST13 6HN

- SECTION B-B
(BUILDING REG.)

SCALE: 1/50 @A3

REF. NO : 101.22/14

DATE: OCT. 2022

DRG BY: B.OZDEMIR

anva architectural,
engineering and licensing

P.O. BOX 1827
ILFORD. IG2 7WJ
TEL: 020 8586 4401 FAX: 020 8586 4401
MOBILE: 077 10942923 / 079 30407212
E-MAIL: info@a-anva.co.uk

REV. B	DEC. 22	- STAIRCASE & REFUSE STORE
REV. C	JAN. 23	- STAIRCASE & REAR REFUSE STORE

CHUTE
(GALVANIZED OR
STAINLESS STEEL)

REFUSE STORE BIN

SECTION B-B
SCALE: 1/50 @A3

