
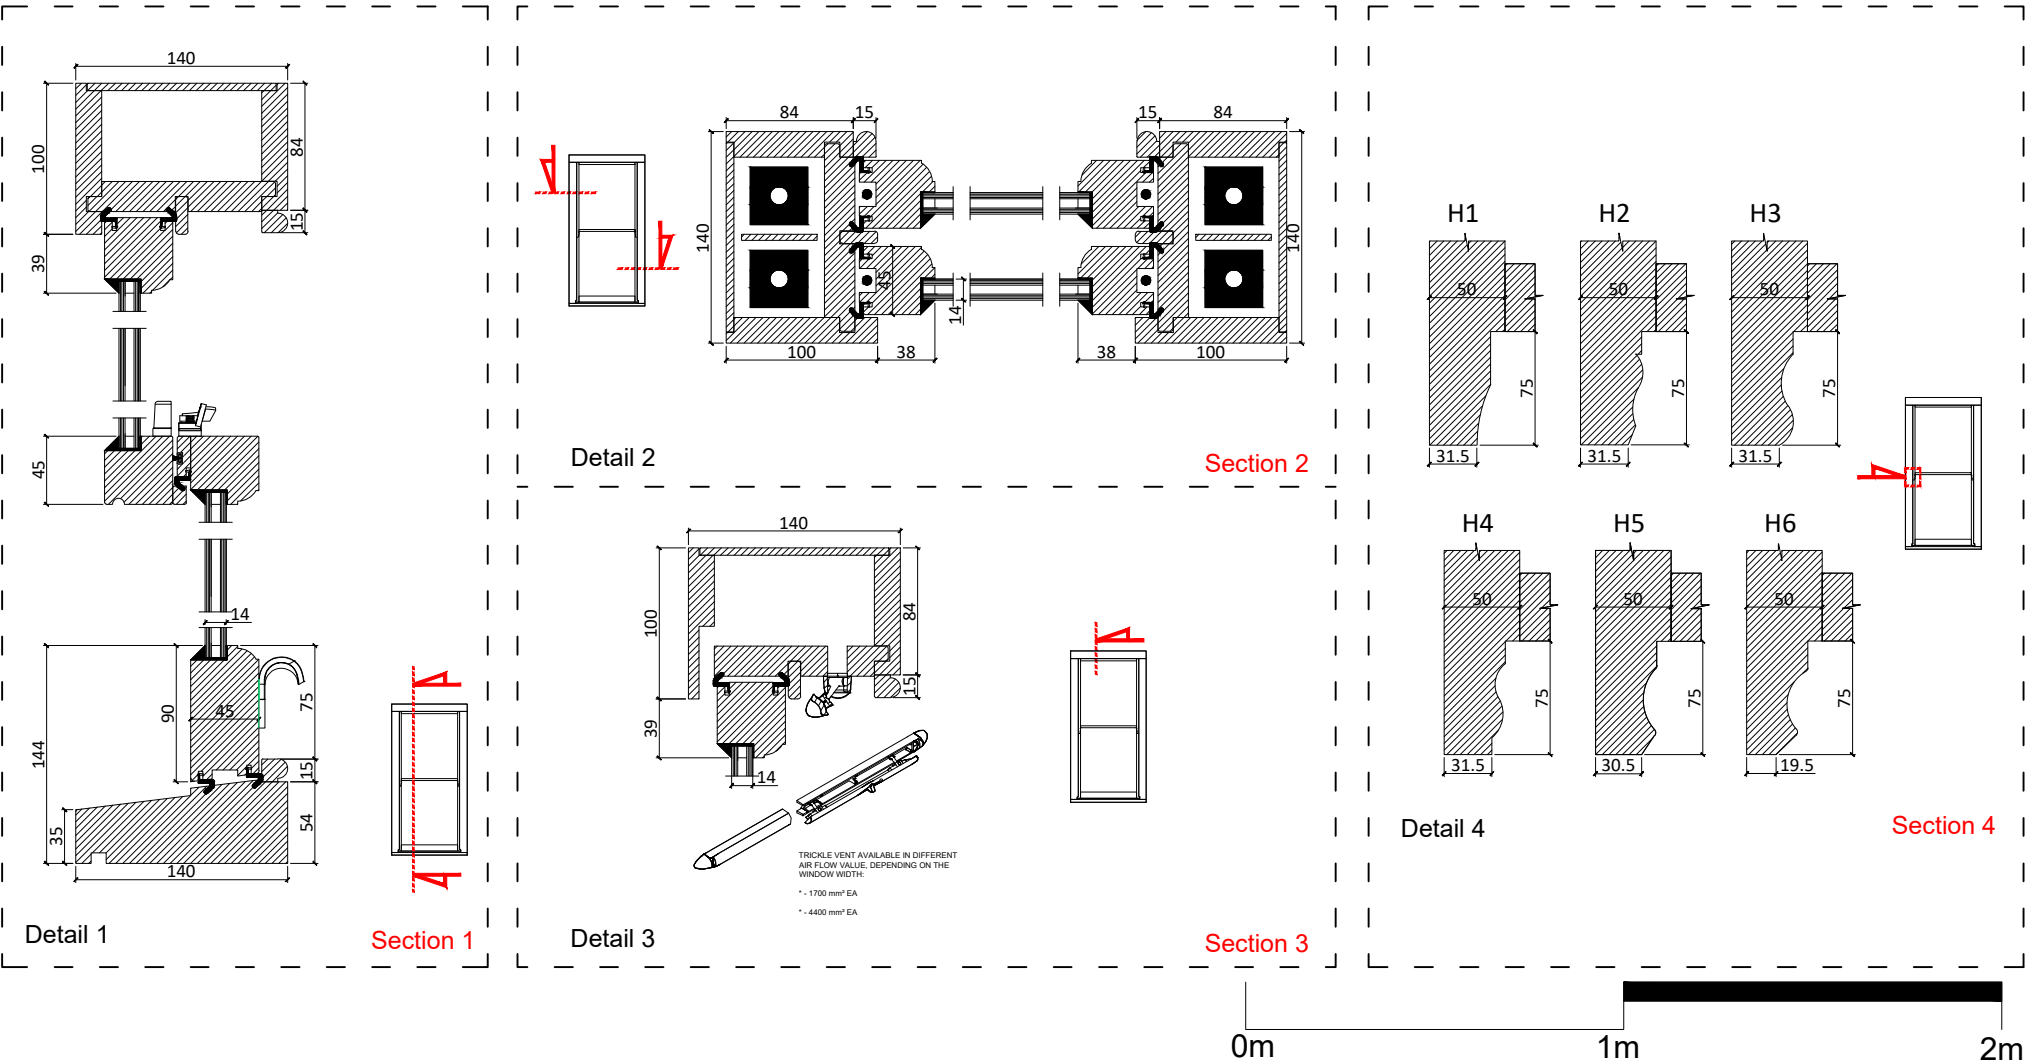


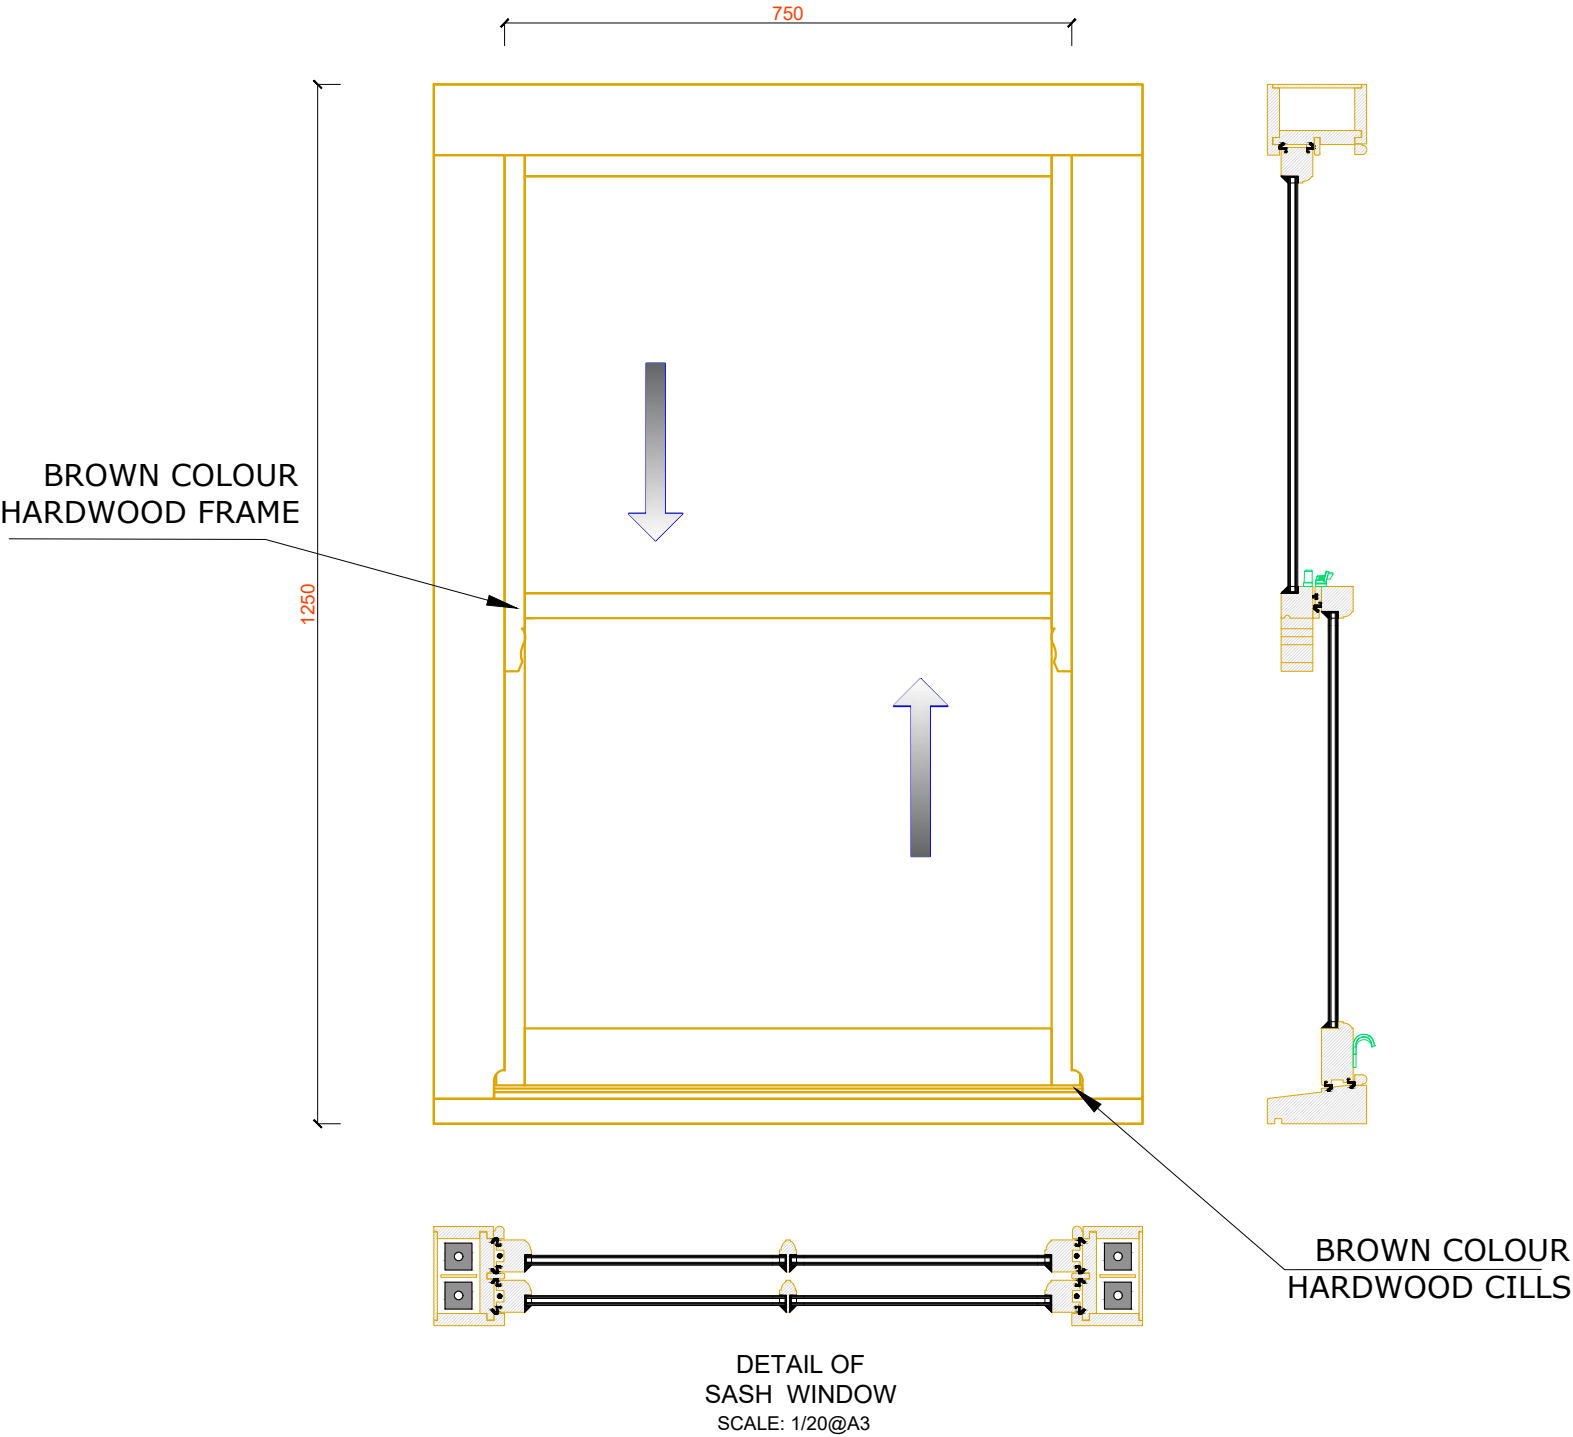

THE CONTENTS OF THIS PLAN
INCLUDING THE PRINTED NOTES ARE
COPYRIGHT AND REPRODUCTION IN
WHOLE OR PART IS NOT PERMITTED
WITHOUT PRIOR CONSENT OF ANVA
ARCHITECTURAL, ENGINEERING AND
LICENSING IN WRITING.

7 DERBY STREET
LEEK
ST13 6HN

TYPE 1
-WINDOW DETAIL
(PLAN & ELEVATION)

SCALE: 1/20 @A3

DATE: OCT. 2022

REF. NO : 101.21/16

DRG BY: B.OZDEMIR

anva architectural,
engineering and licensing
P.O. BOX 1827
ILFORD. IG2 7WJ
TEL: 020 8586 4401 FAX: 020 8586 4401
MOBILE: 077 10942923 / 079 30407212
E-MAIL: info@a-anva.co.uk