
© MAC ARCHITECTURAL DESIGN LTD. All rights reserved.
This Drawing and its contents has been produced for the Client only and is not intended for any other person or for any other purpose than the Drawing Status. No part of this drawing and associated graphical contents may be reproduced, copied, modified or distributed, without the prior written consent of MAC Architectural Design Ltd.

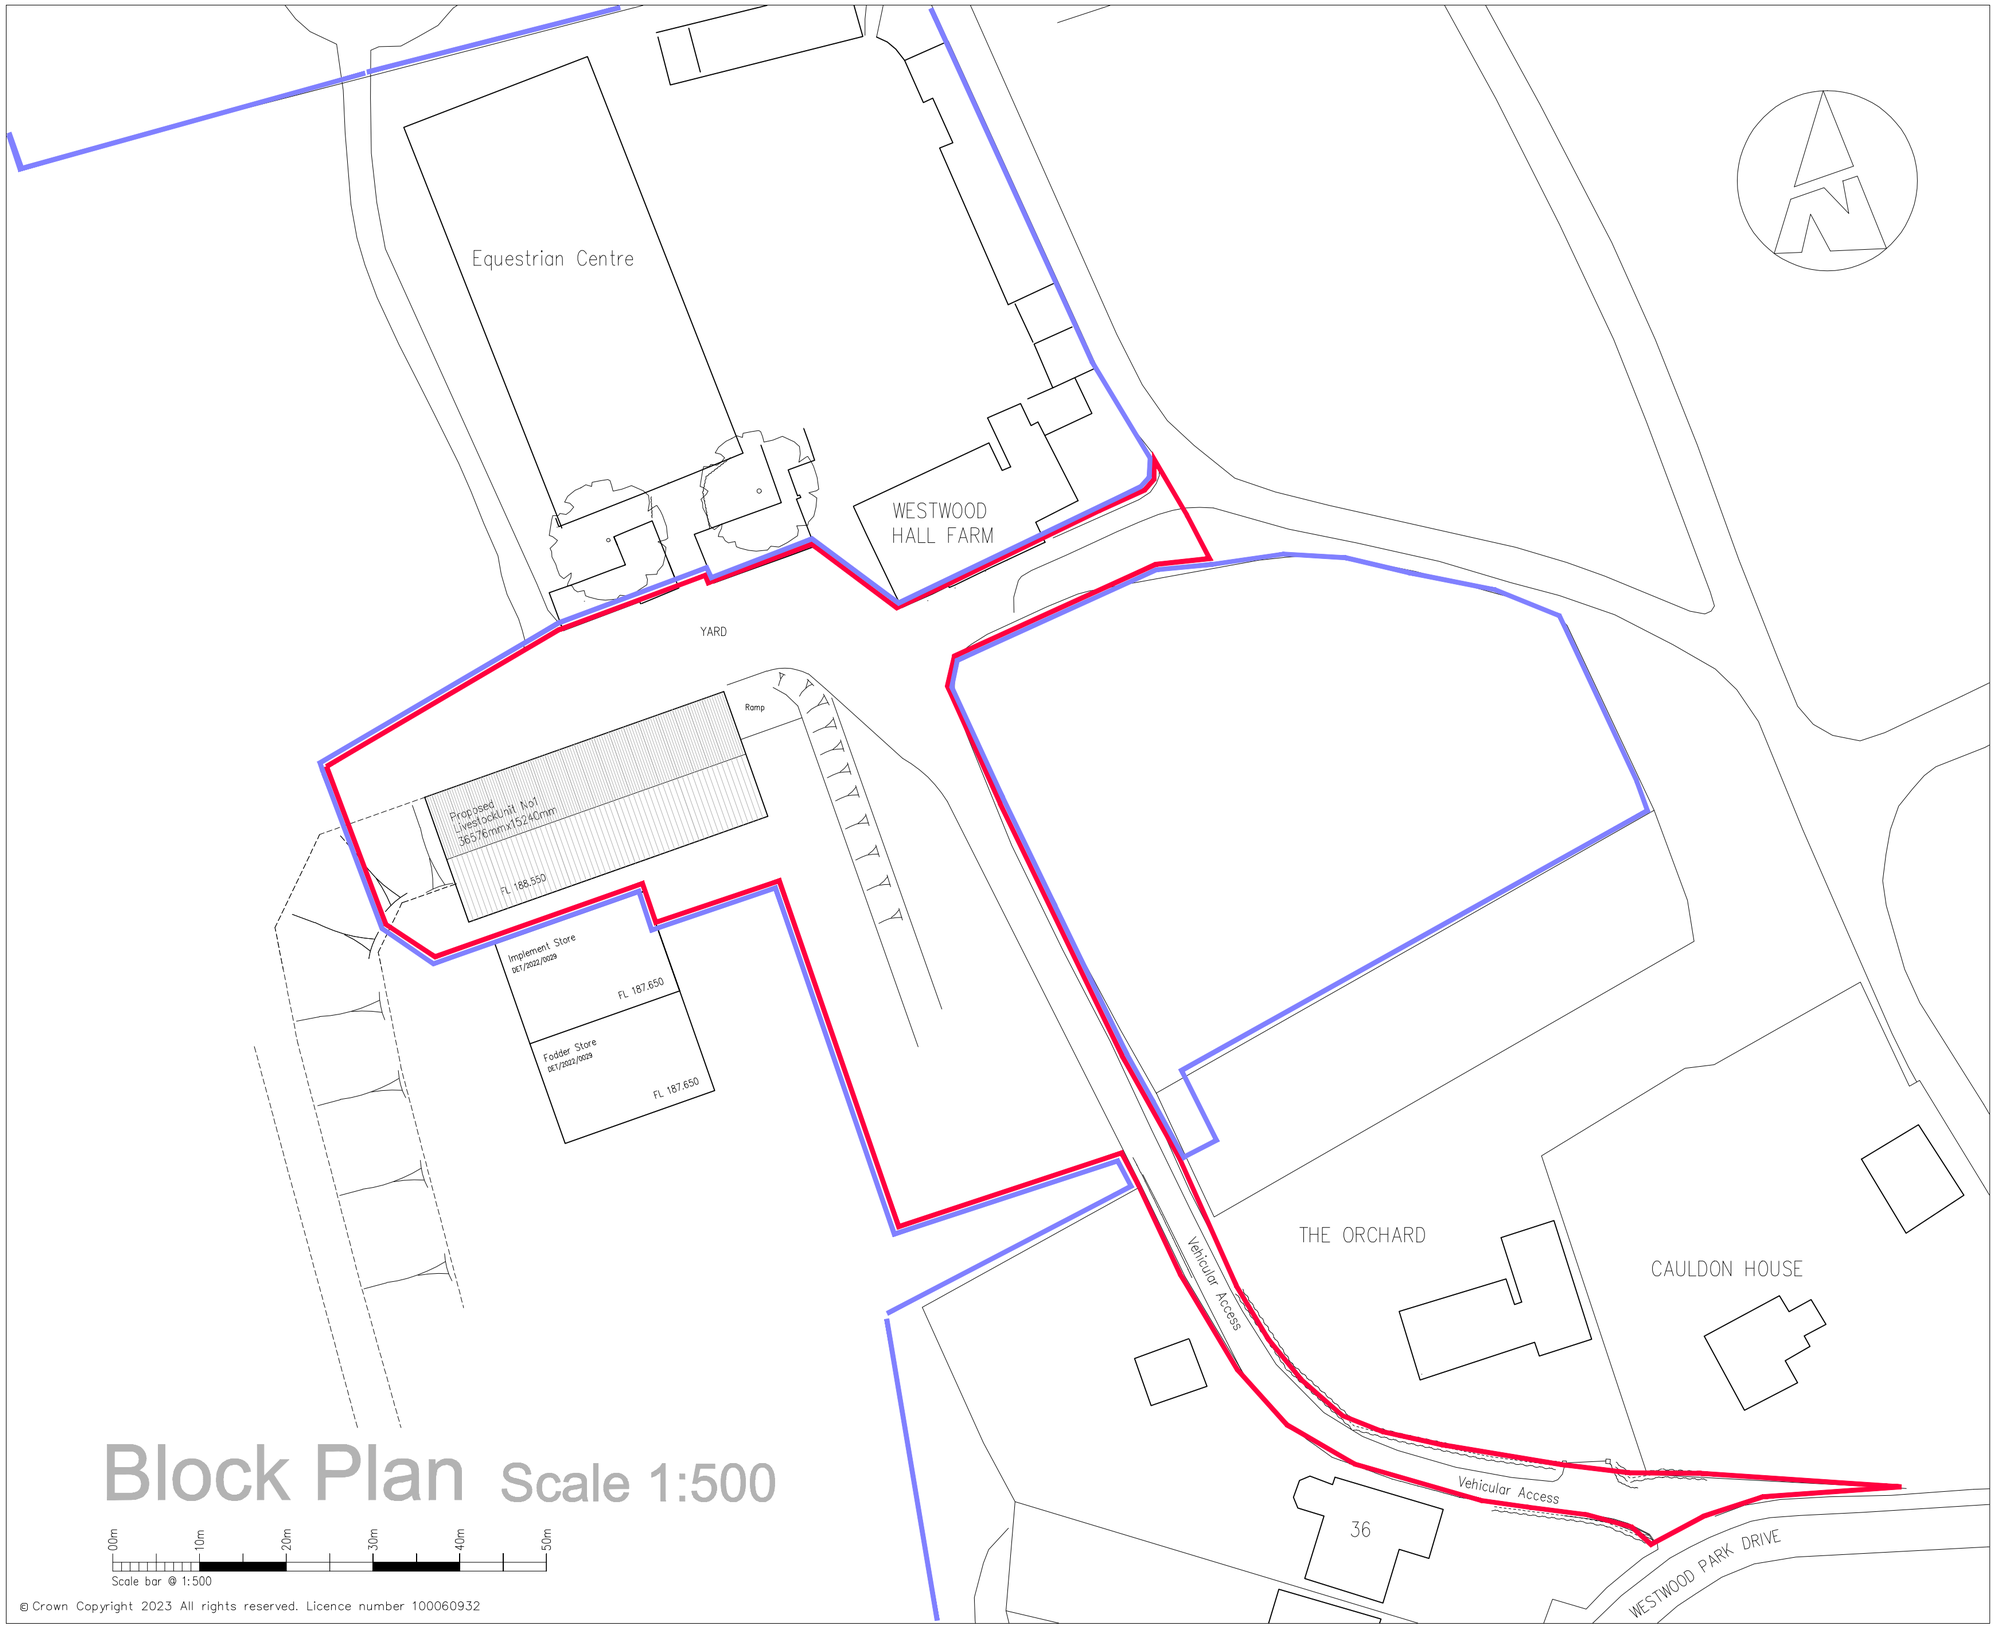

Block Plan Scale 1:500

00m 10m 20m 30m 40m 50m
Scale bar @ 1:500

© Crown Copyright 2023 All rights reserved. Licence number 100060932

00m 10m 20m 30m 40m 50m
Scale bar @ 1:500

Rev.	Drawn	Comments.	Date

MAC
ARCHITECTURAL DESIGN LTD
Moorland House, 123 Moorland Road, Burslem, ST6 1JD.
T:01782 503302 E:admin@mac-arch.co.uk

Client:
Mr & Mrs M Shuker.

Project:
Proposed Agricultural livestock buildings at Westwood Hall Farm,
Westwood Park Drive,
Leek, Staffordshire ST13 8NW.

Title:
Block Plan as Proposed.

Status:
Planning.

Size A2: Drawn: AC Bailey April 2023 Drawing Ref: 1791-09