

ADDRESS	JOB:	DRAWING TITLE:
FROG MEADOW FARM MEADOWSIDE KNYPERSLEY ST8 6NP.	FROG MEADOW ORANGERY	SOUTH ELEVATION
email	DATE: JUNE 2023	DRAWING Nº A-101 V2
Client T. MAHONEY	SCALE 1:100	DRAWN BY T. MAHONEY

Nº	Date	REVISION	NOTES
A-101	28MAY23	V1	
A-101	8JUN23	V2	REMOVAL OF SCALE BAR, 'AS CURRENT'

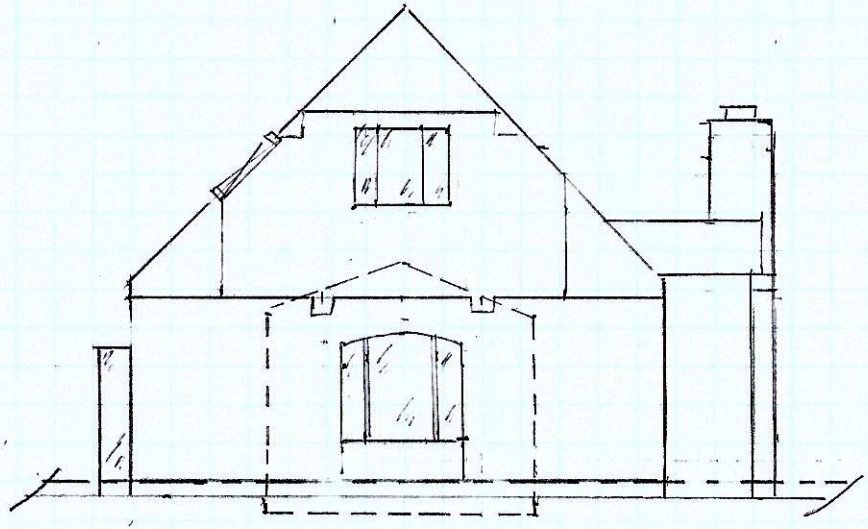

'PREVIOUS' SOUTH ELEVATION

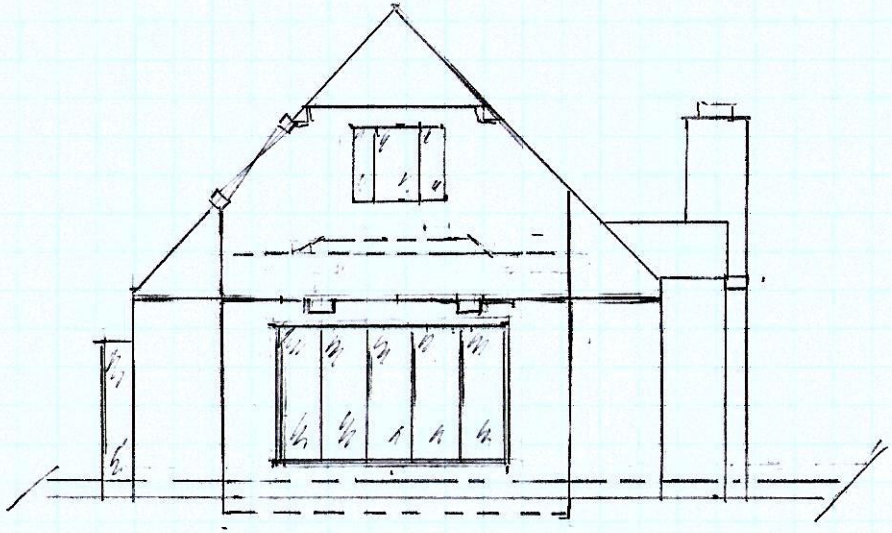

'AS CURRENT' SOUTH ELEVATION