

ADDRESS	JOB:	DRAWING TITLE	Nº	DATE	REVISION	NOTES.
FROG MEADOW FARM MEADOWSIDE KNYPERSLEY ST8 6NP	FROG MEADOW ORANGERY	NORTH ELEVATION	A-102	28MAY23	V1	
			A-102	8 JUN 23	V2	REMOVAL OF SCALE BAR, 'AS CURRENT'
email	DATE 8 JUNE 2023	DRAWING Nº A-102 V2				
CLIENT T. MAHONEY	SCALE 1:100	DRAWN BY T. MAHONEY				

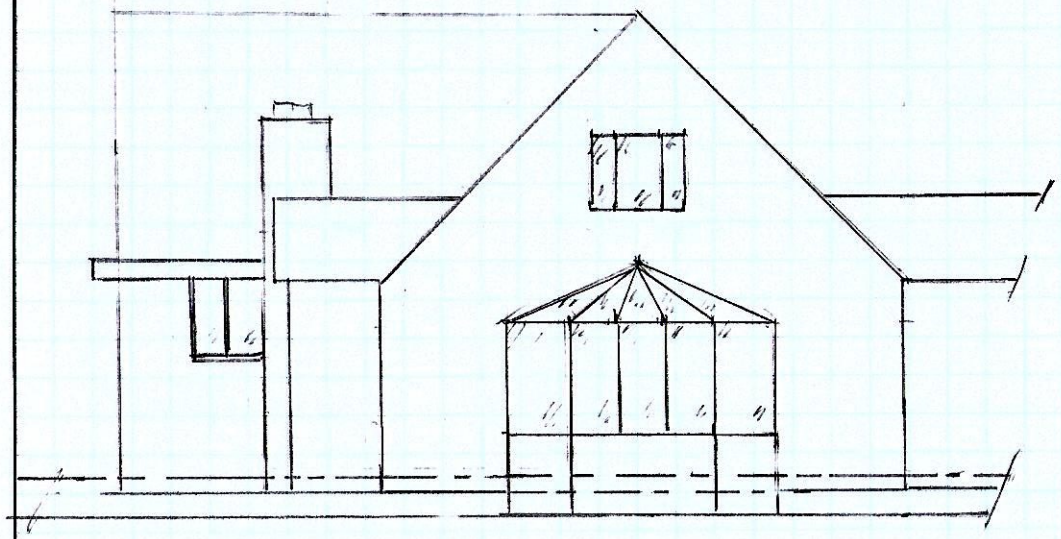

'PREVIOUS' NORTH ELEVATION

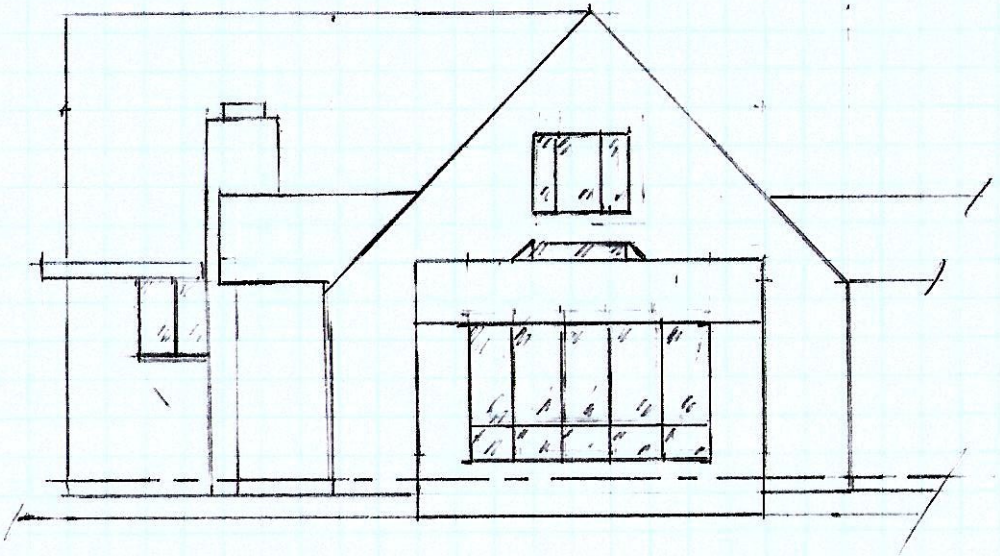

'AS CURRENT' NORTH ELEVATION