

ADDRESS FROG MEADOW FARM MEADOWSIDE KNYPERSLEY ST8 6NP	JOB FROG MEADOW ORANGERY	DRAWING TITLE GROUND FLOOR PLAN	Nº	DATE	REVISION	NOTES
			A-103	28MAY23	V1	
email	DATE 8JUNE2023	DRAWING Nº A-103 V2	A103	8JUN23	V2	REMOVAL OF SCALE BAR, 'AS CURRENT'
Client T. MAHONEY	SCALE 1:100	DRAWN BY T. MAHONEY				

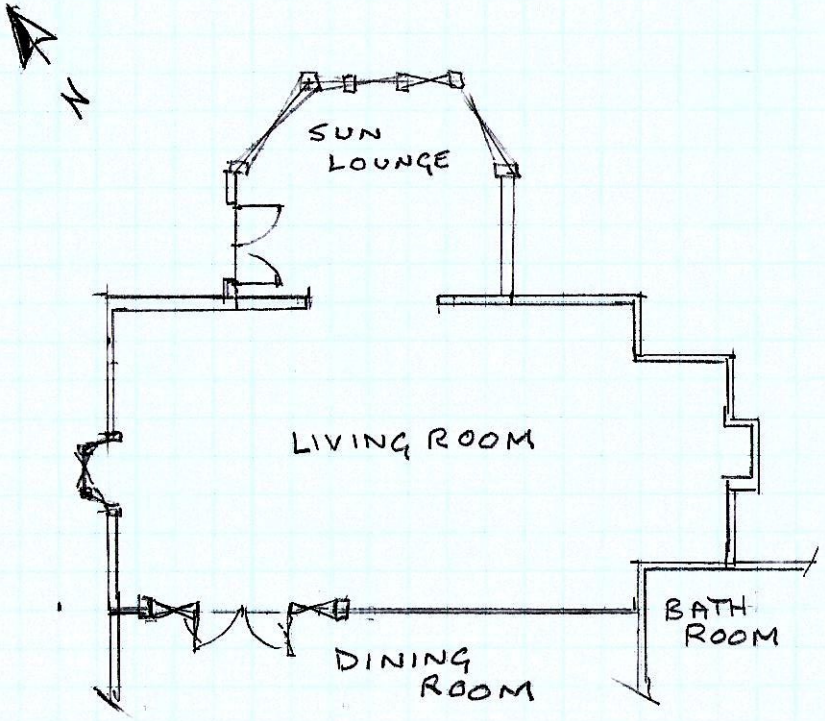

'PREVIOUS' GROUND FLOOR PLAN

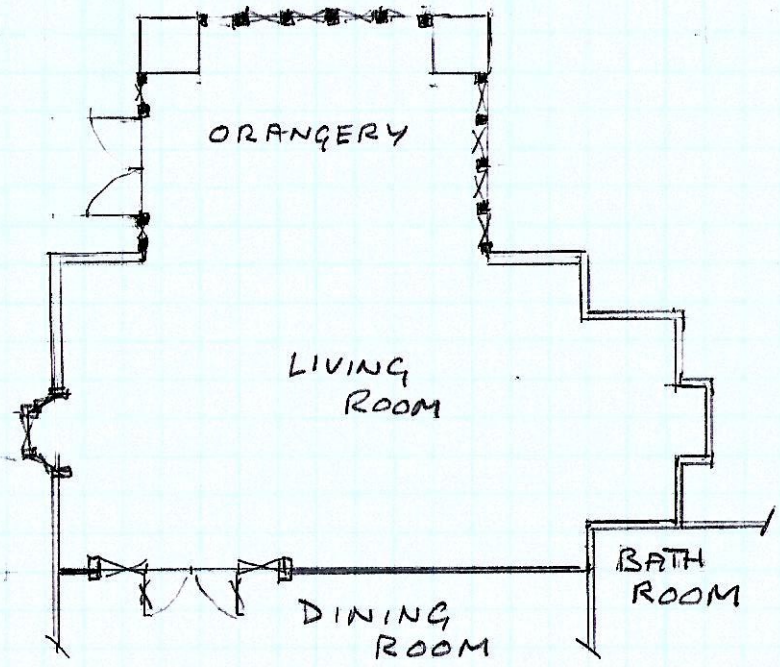

'AS CURRENT' GROUND FLOOR PLAN