

ADDRESS	JOB:	DRAWING TITLE	Nº	DATE	REVISION	NOTES
FROG MEADOW FARM MEADOWSIDE KNYPERSLEY ST8 6NP	FROG MEADOW ORANGERY	EAST ELEVATION	A-104	28MAY23	V1	
email	DATE 8 JUNE 2023	DRAWING Nº A-104 V2	A-104	8 JUN 23	V2	REMOVAL OF SCALE BAR, 'AS CURRENT'
Client T. MAHONEY	SCALE 1:100	DRAWN BY T. MAHONEY				

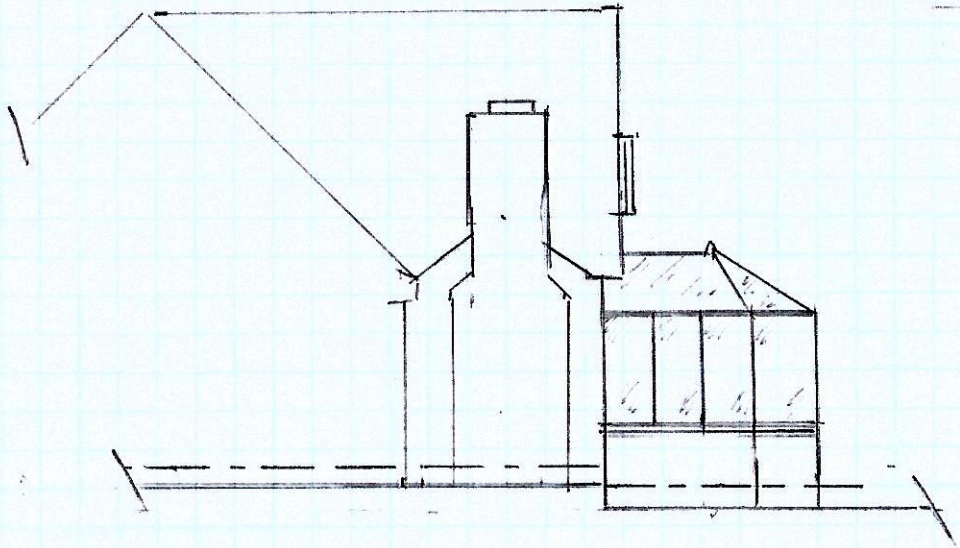

'PREVIOUS' EAST ELEVATION

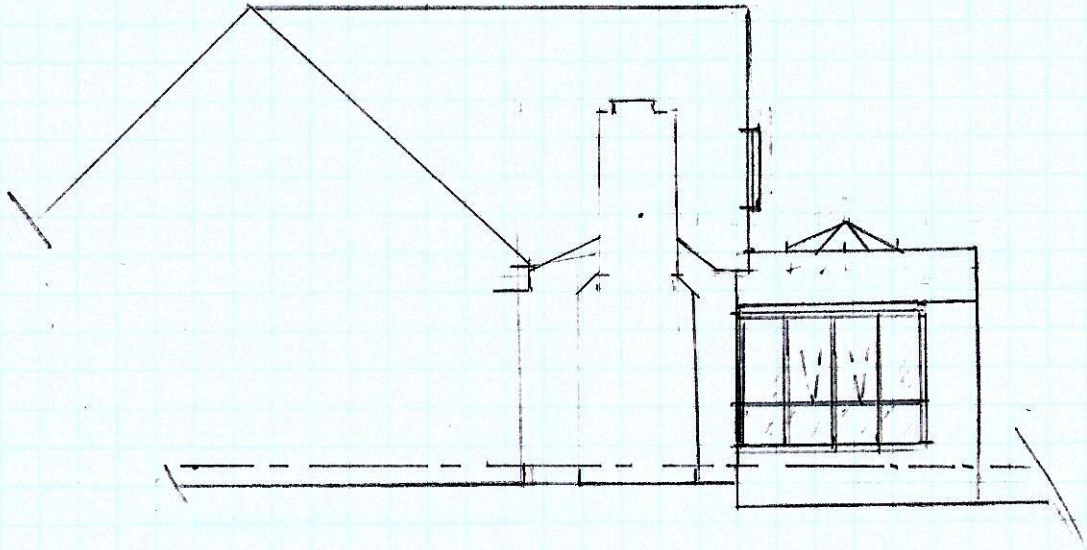

'AS CURRENT' EAST ELEVATION