ADDRESS	JOB	DRAWING TITLE	Nº	DATE	REVISION	NOTES.
FROG MEADOW FARM MEADOWSIDE KNYPERSLEY ST8 6NP	FROG MEADOW ORANGERY	WEST ELEVATION	A-105	28 MAY 23	V1	
			A-105	8 JUN 23	V2	REMOVAL OF SCALE BAR AS CURRENT NOTATION
	DATE 8 JUNE 2023	DRAWING Nº A-105 V2				
CLIENT T. MAHONEY	SCALE 1:100	DRAWN BY T. MAHONEY				

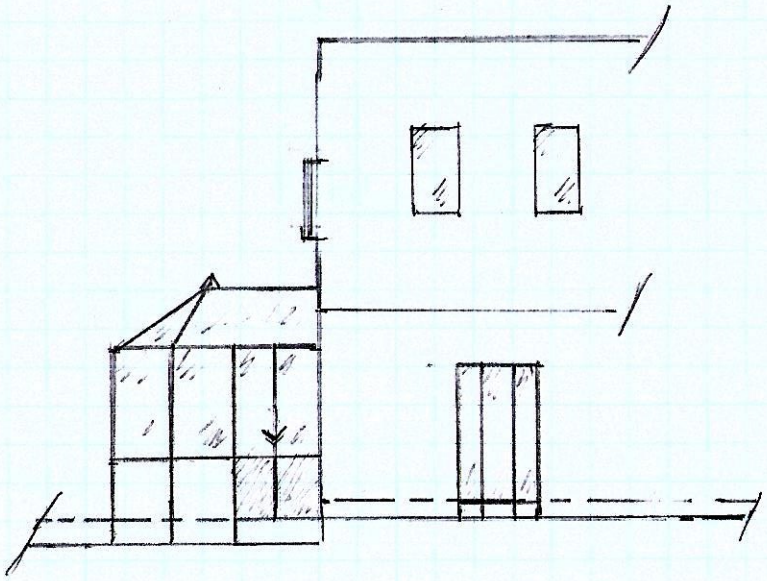

'PREVIOUS' WEST ELEVATION

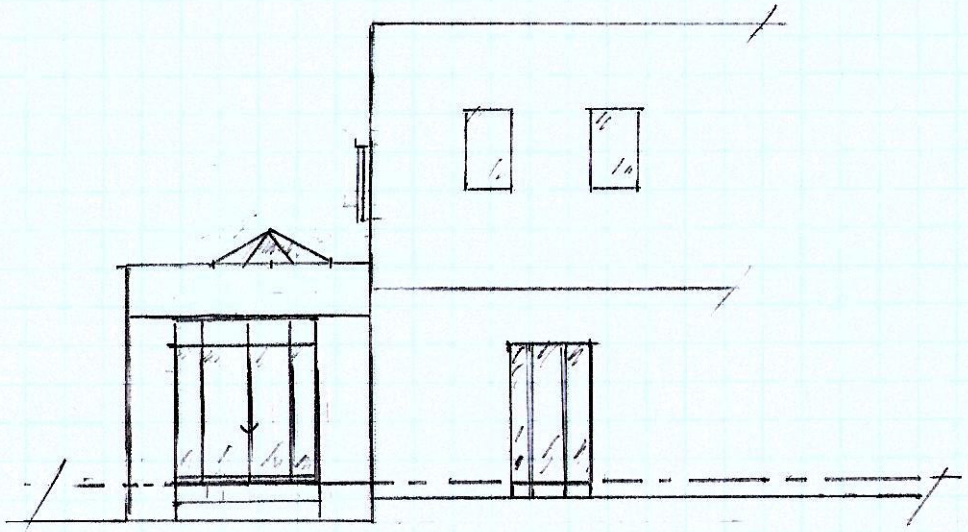

'AS CURRENT' WEST ELEVATION