
frogmeadow orangery

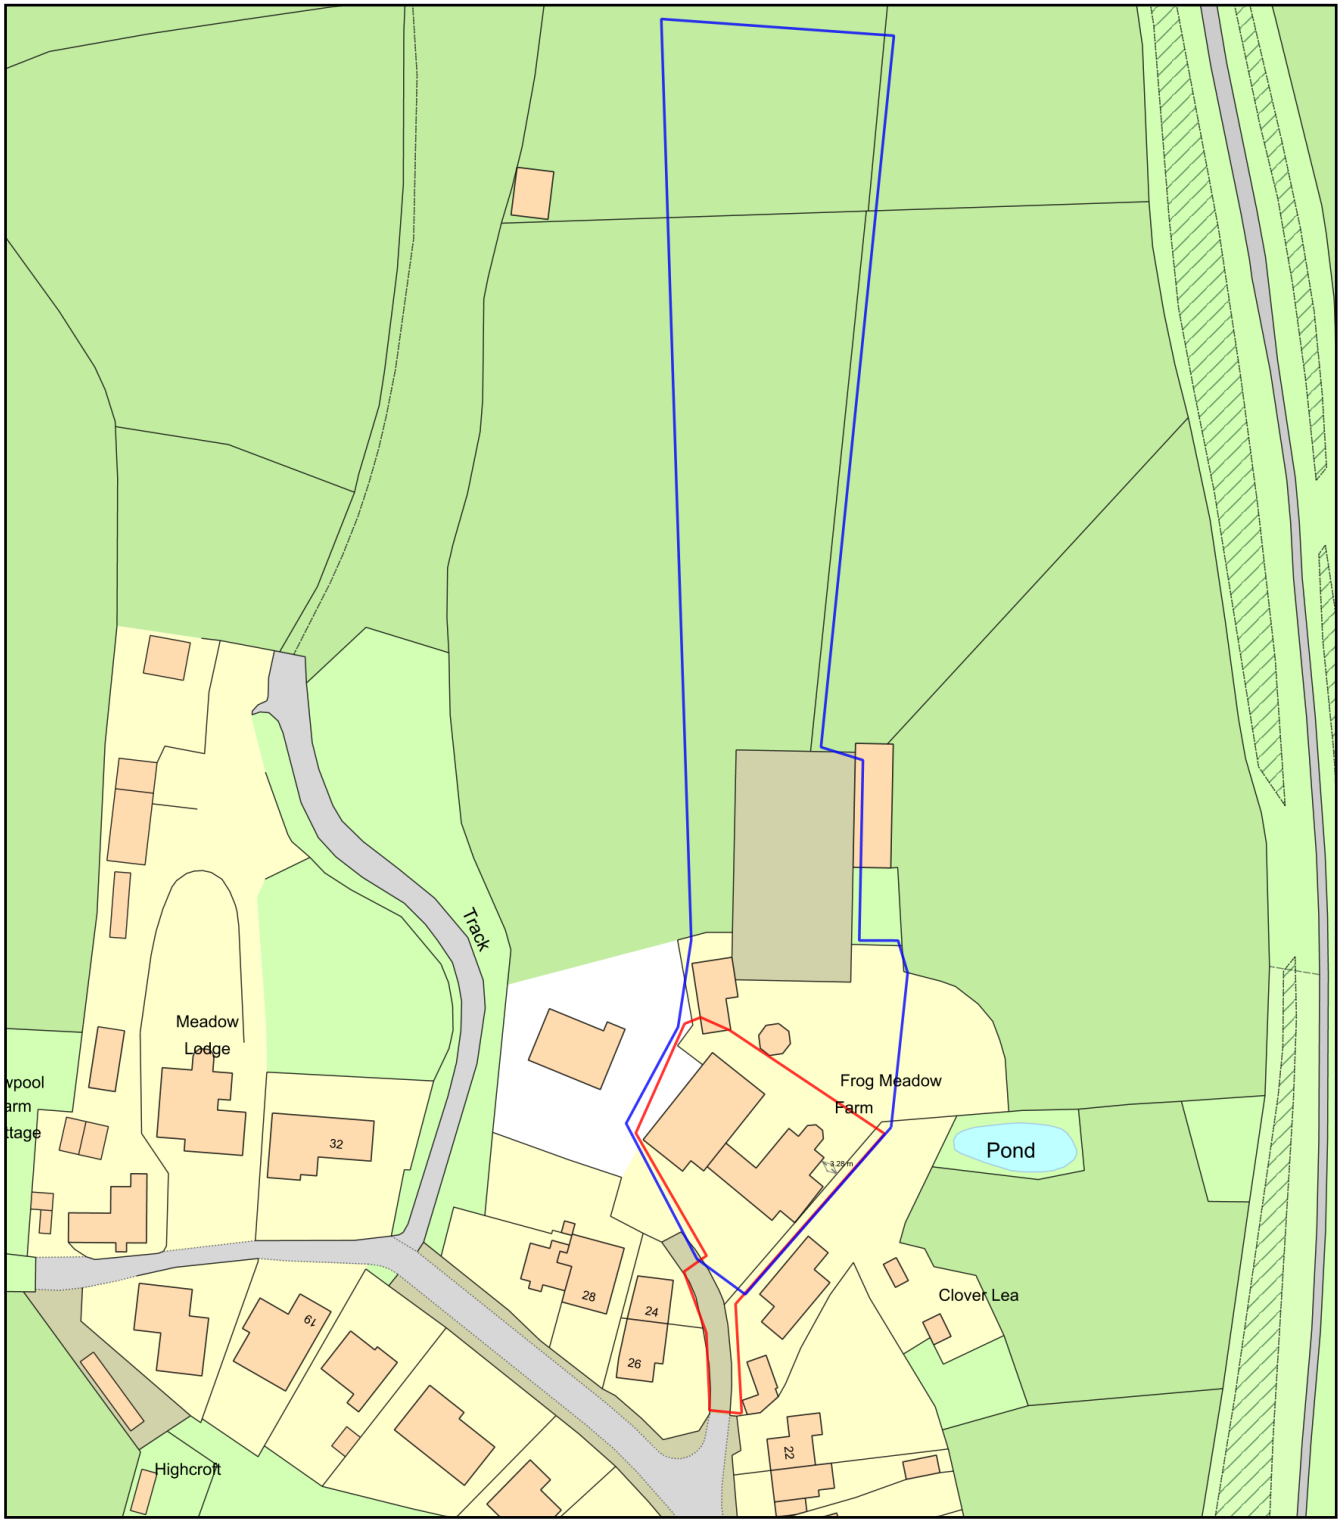

0 50
Metres

N

ReQuestaPlan

Plan Produced for: terry mahoney

Date Produced: 30 May 2023

Plan Reference Number: TQRQM23150124106075

Scale: 1:1250 @ A4

© Crown copyright and database rights 2023 OS 100042766