Frog meadow orangery Site Plan

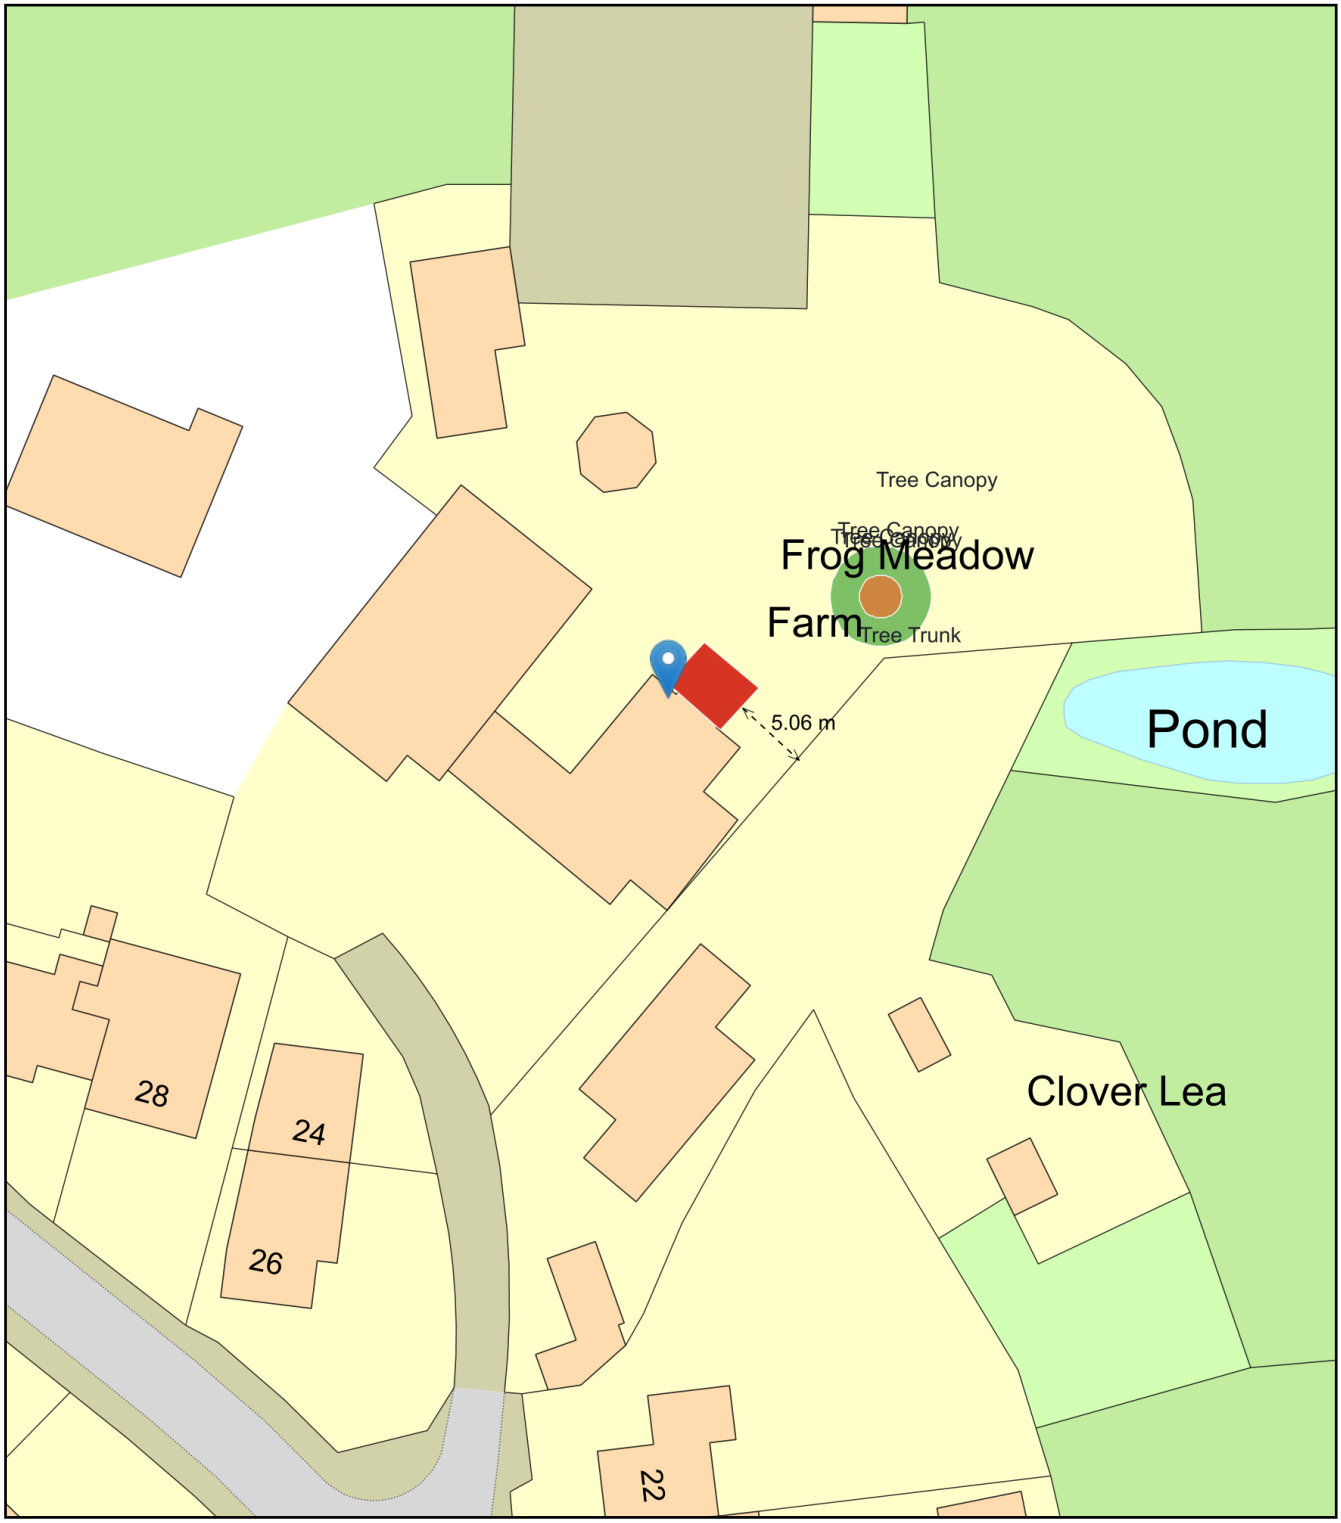

0 20
Metres

N

ReQuestaPlan

Plan Produced for: terry mahoney

Date Produced: 30 May 2023

Plan Reference Number: TQRQM23150145353725

Scale: 1:500 @ A4

© Crown copyright and database rights 2023 OS 100042766