


front elevation a



side elevation c

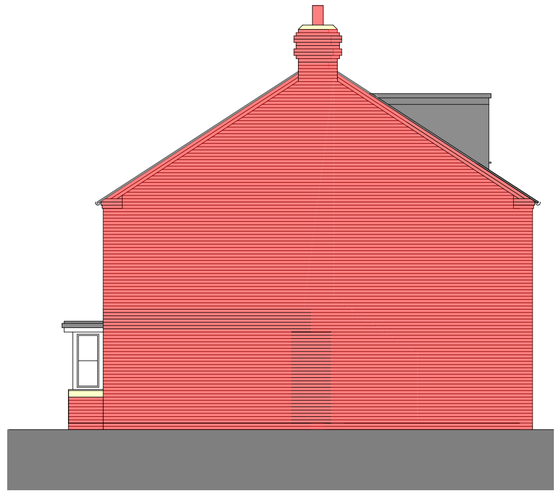


In a slender stainless steel and glass design, this contemporary sconce-style lamp includes a discreet PIR sensor

KEY FEATURES
Outdoor stainless steel wall light with PIR sensor with clear glass diffuser
PIR movement sensor with 5-8 metre and 110ø detection zone
PIR can be over ridden if light is required to be on constantly
IP44 rated
Recommended mounting height of 2 - 2.5 metres
Size:
Overall - H 368 x W 325 x D 225mm
Light head - H 217 x Dia 175mm
Wall plate - Dia 110 x D 22mm



rear elevation b

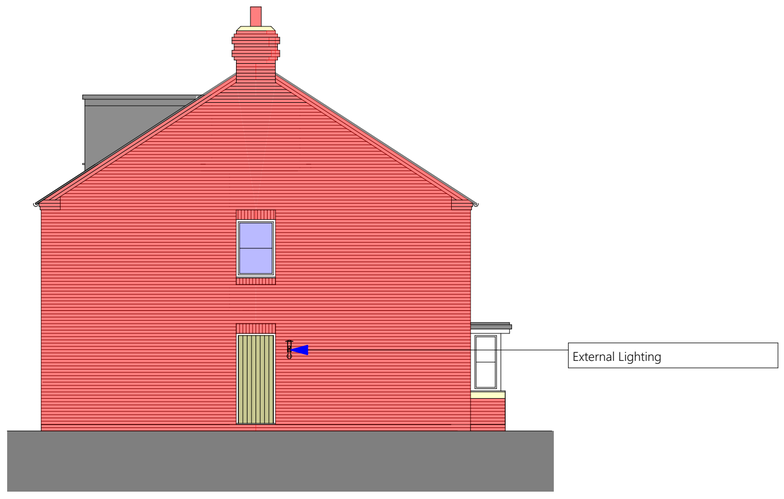

side elevation d

Rev: Comment: Date By:

wood | goldstraw | yorath
ARCHITECTS QUANTITY SURVEYORS CDM CO-ORDINATORS
Churchill House, Regent Road, Stoke on Trent, ST1 3RH.
Tel: 01782 208000 Fax: 01782 208712 E-mail: info@woodgoldstraw.co.uk
www.woodgoldstraw.co.uk

Client.
Shentwood Ltd.

Project.
New Dwelling, Park Lane. Ipstones

Scale 1:100 | Issue Date 02/02/2023
Sheet Size A2 | Drawn

Title.
External Lighting Details

Drawing Number 4540-04-18 | / (Revision) | Revison ID

CAD file path:
X:\0 PROJECTS\4540 Kris Shenton\4540-04 New Dwelling Park Lane, Ipstones\Design\ArchiCAD \4540-04-02 scheme final _rev c.pln

Copyright. Wood Goldstraw Yorath LLP.
Contractors are to check all dimensions on site and refer any discrepancies to the Architect immediately. This drawing has been prepared for planning purposes only and to the best of our knowledge the original digital document is accurate at the stated scale. However, we cannot accept liability for the accuracy of third party data (OS mappings, topographical survey information, etc) used in the production of this document which we have relied upon in good faith. Key dimensions are noted for reference and any further specific dimensional information can be provided upon request.