

© MAC ARCHITECTURAL DESIGN LTD. All rights reserved.
This Drawing and its contents has been produced for the Client only and is not intended for any other person or for any other purpose than the Drawing Status. No part of this drawing and associated graphical contents may be reproduced, copied, modified or distributed, without the prior written consent of MAC Architectural Design Ltd.

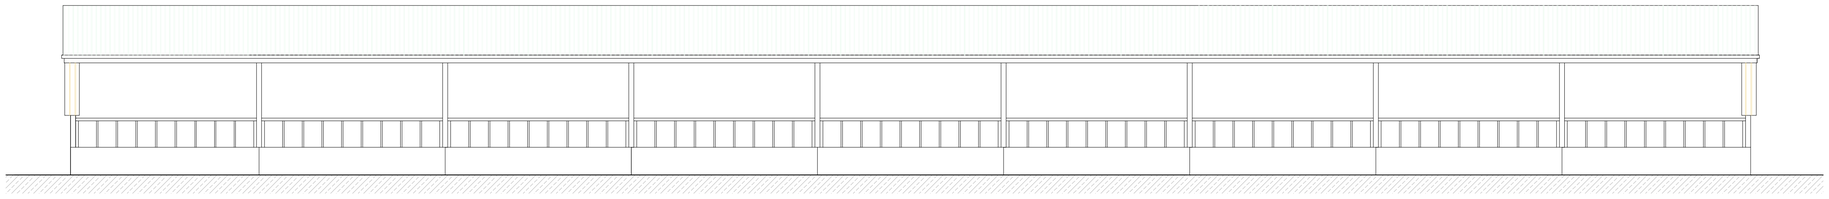


East Elevation Scale 1:100


FACING MATERIALS:
ROOF–Profiled metal sheeting – Colour Juniper Green.
WALLS–Yorkshire Boarding above Concrete panels.

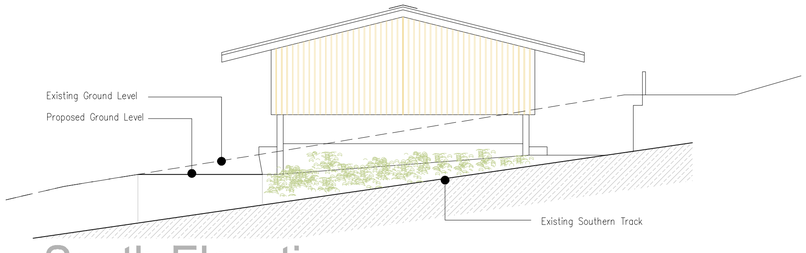


South Elevation Scale 1:100

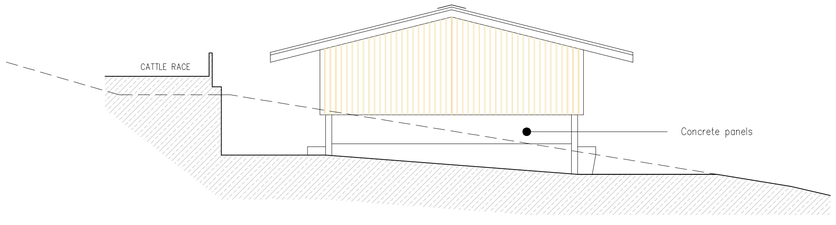


North Elevation Scale 1:100

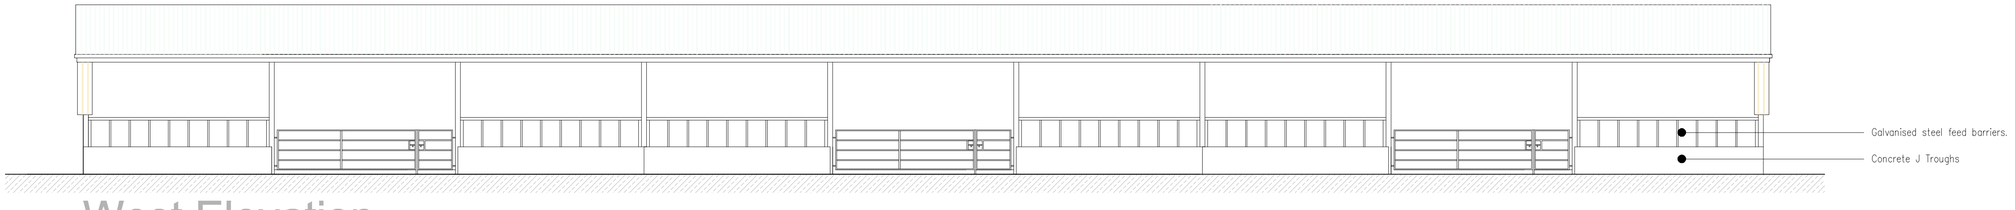


West Elevation Scale 1:100

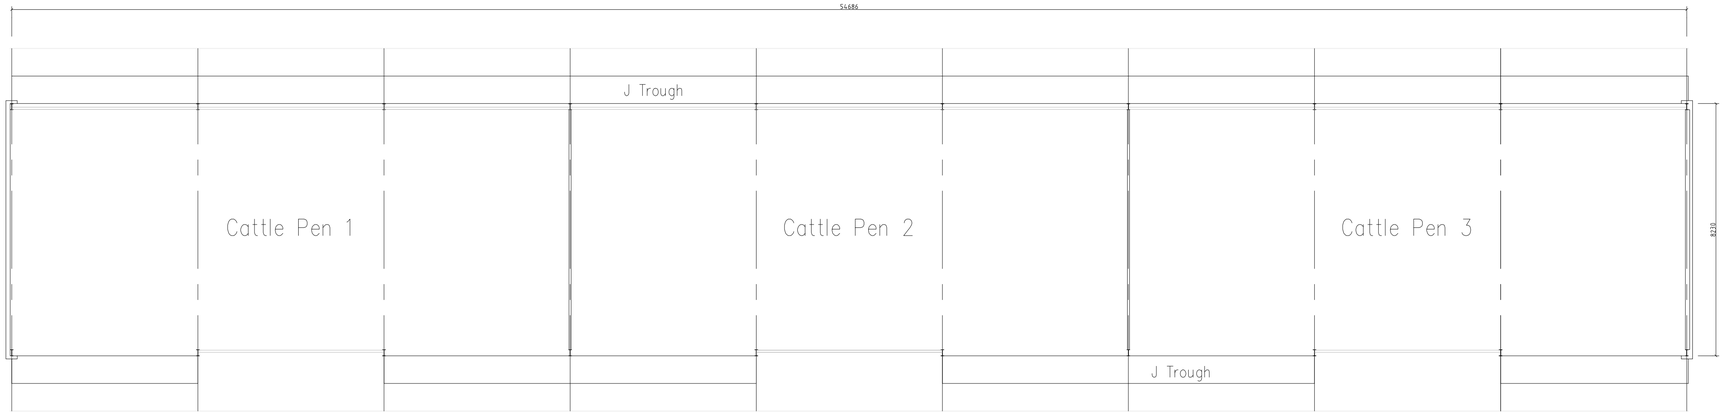

Floor Plan Scale 1:100

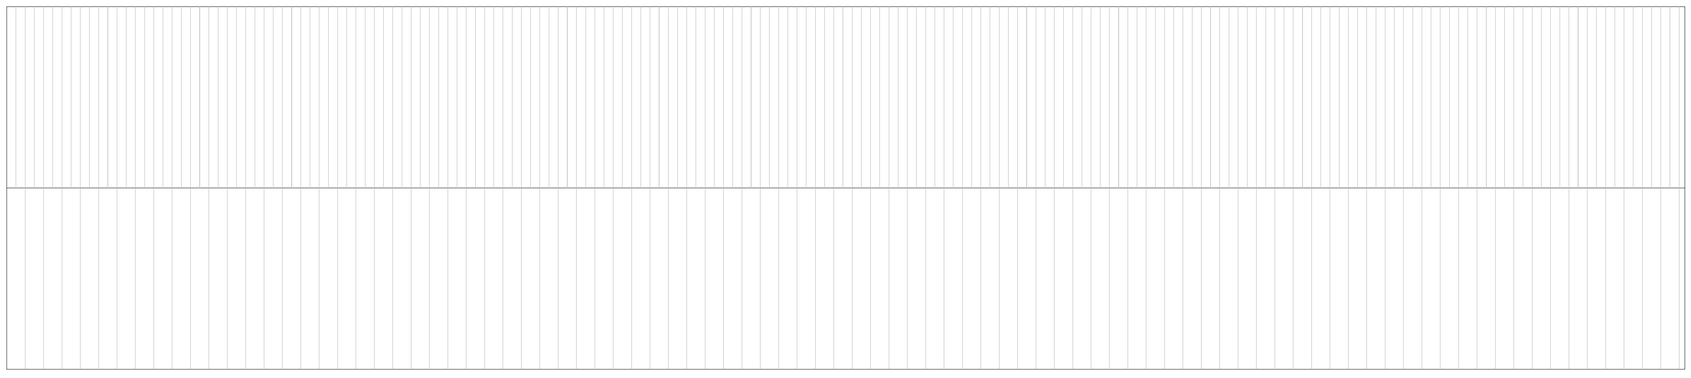

Roof Plan Scale 1:100

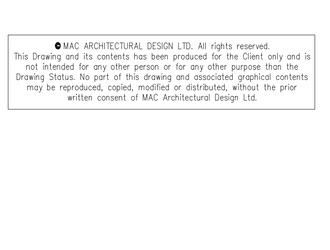

Rev.	Drawn	Comments.	Date

MAC
ARCHITECTURAL DESIGN LTD
Moorland House, 123 Moorland Road, Burslem, ST6 1JD.
T:01782 503302 E:admin@mac-arch.co.uk

Client:
Mr & Mrs M Shuker.

Project:
Proposed Agricultural livestock building
at Westwood Hall Farm,
Westwood Park Drive,
Leek, Staffordshire ST13 8NW.

Title:
Plans & Elevations.

Status:
Planning.

Size A1: Drawn: AC Bailey May 2023 Drawing Ref: 1791-11