© MAC ARCHITECTURAL DESIGN LTD. All rights reserved.
This Drawing and its contents has been produced for the Client only and is not intended for any other person or for any other purpose than the Drawing Status. No part of this drawing and associated graphical contents may be reproduced, copied, modified or distributed, without the prior written consent of MAC Architectural Design Ltd.

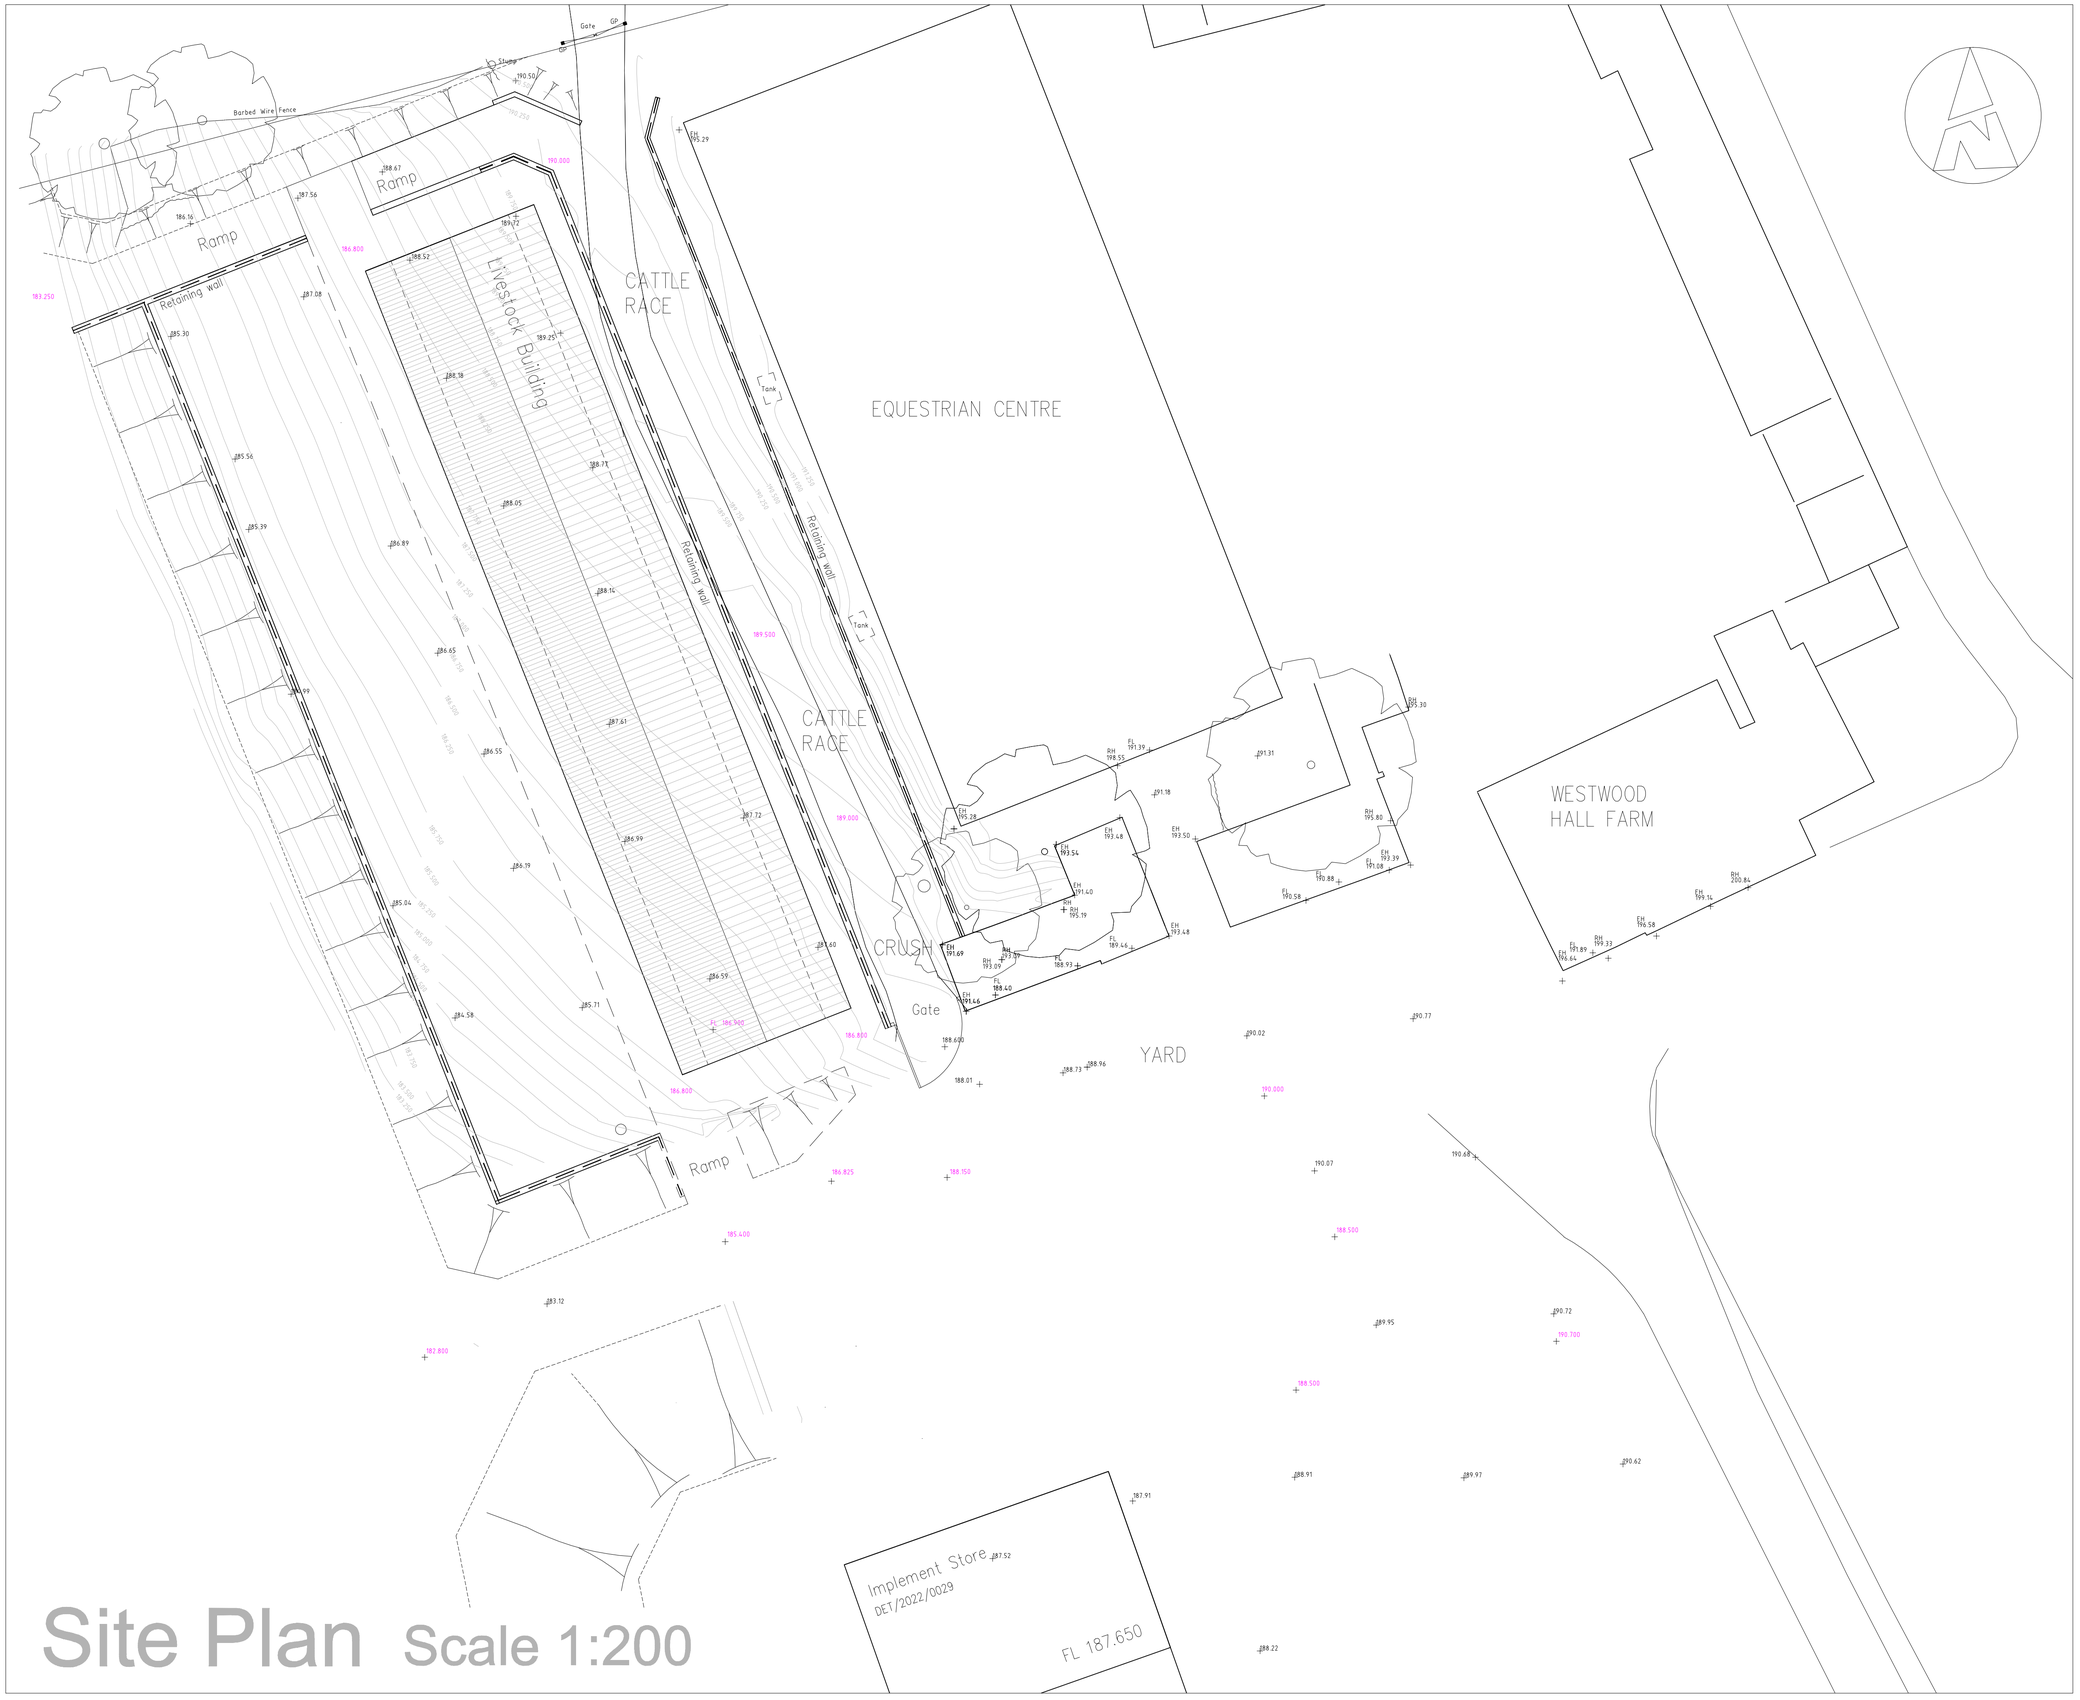
Gate
Barbed Wire Fence
Stump
Ramp
Ramp
Retaining Wall
Retaining Wall
Retaining Wall