

Ordnance Survey © Crown copyright 2023 All rights reserved. Licence number 100051789

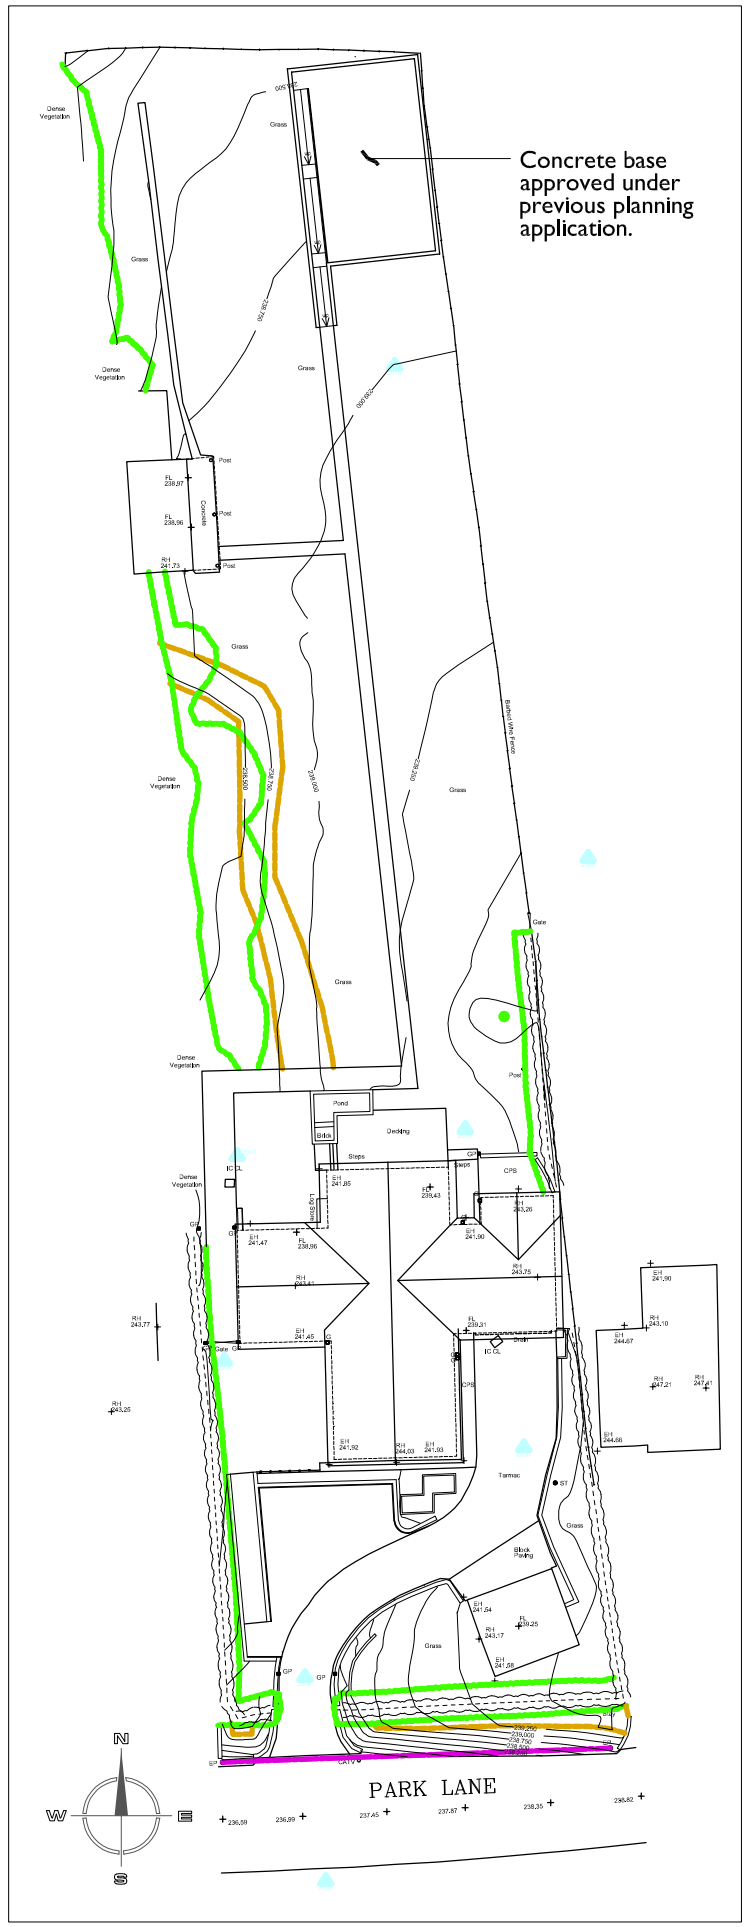

Existing Site Plan 1:500

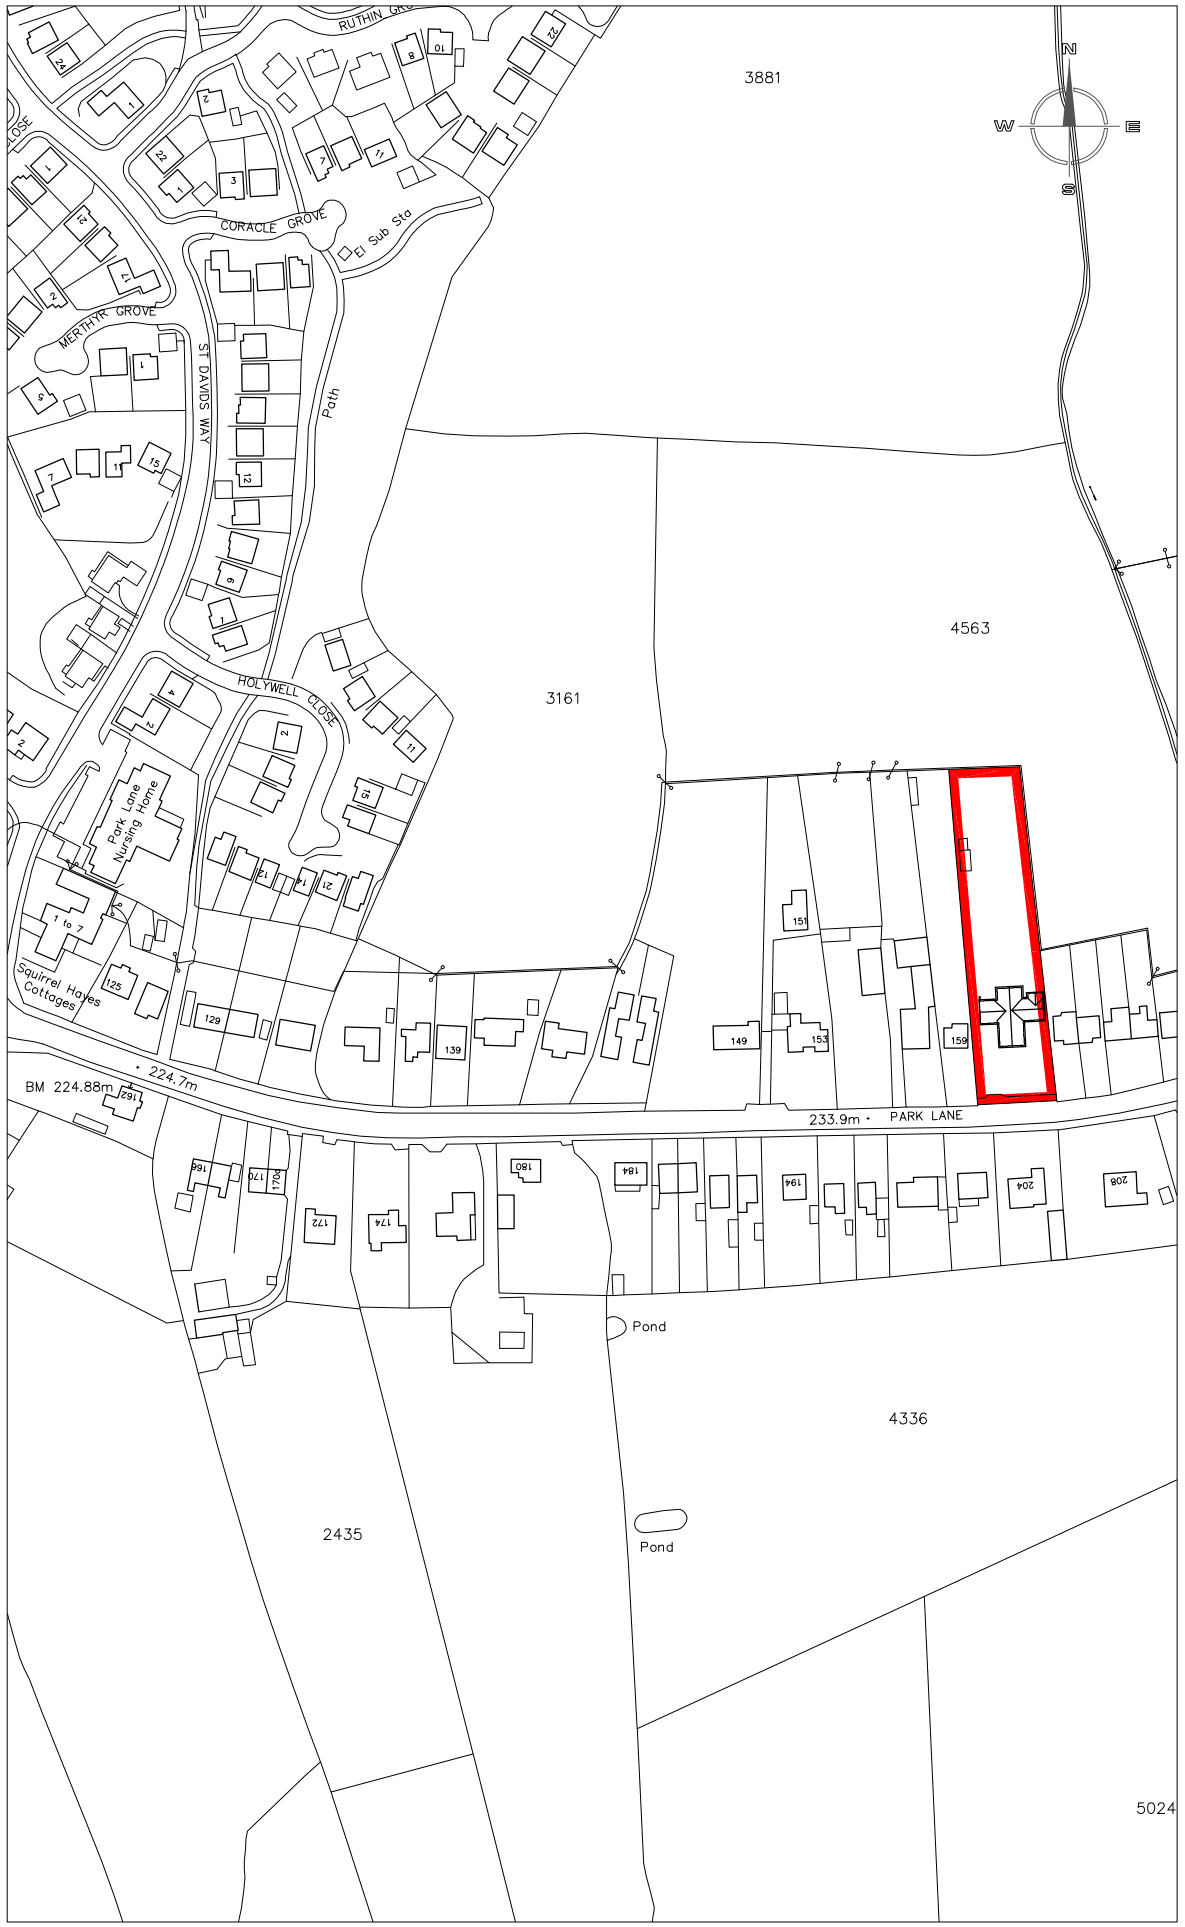

Site Location Plan 1:2500

Copyright of this drawing is vested in the Architect and it must not be copied or reproduced without consent. Figured dimensions only are to be taken from this drawing. All contractors must visit the site and be responsible for taking and checking all dimensions relative to their work. Hewitt&Carr Architects Ltd are to be advised of any variation between drawings and site conditions.
CLIENTS ARE ADVISED TO CLARIFY DIMENSIONS WITH THE ARCHITECT PRIOR TO SETTING OUT AND NOT TO SCALE FROM THE DRAWING

Rev.	Drawn	Comments	Date
A	NJH	Amendment following client feedback.	20/01/23

1:500

10m 0 10m 20m 30m 40m 50m

1:2500

50m 0 50m 100m 150m 200m 250m

Hewitt&Carr Architects
A: DaisyBank House | 17-19 Leek Road | Cheadle | ST10 1JE
T: 01538 756888
E: enquiries@hcarchitects.co.uk
W: www.hcarchitects.co.uk

Client
Mrs Emma Whalley

Project
Proposed Garden Room at 161 Park Lane, Knypersley, Stoke-on-Trent

Title
Site Location Plan & Existing Site Plan

PLANNING

Status
Planning

Date January 2023 Drawn NJH

Scale @A3 As Stated Checked

Project No 01207 Drawing No. PL(0)20 Rev A

File Ref: C:\