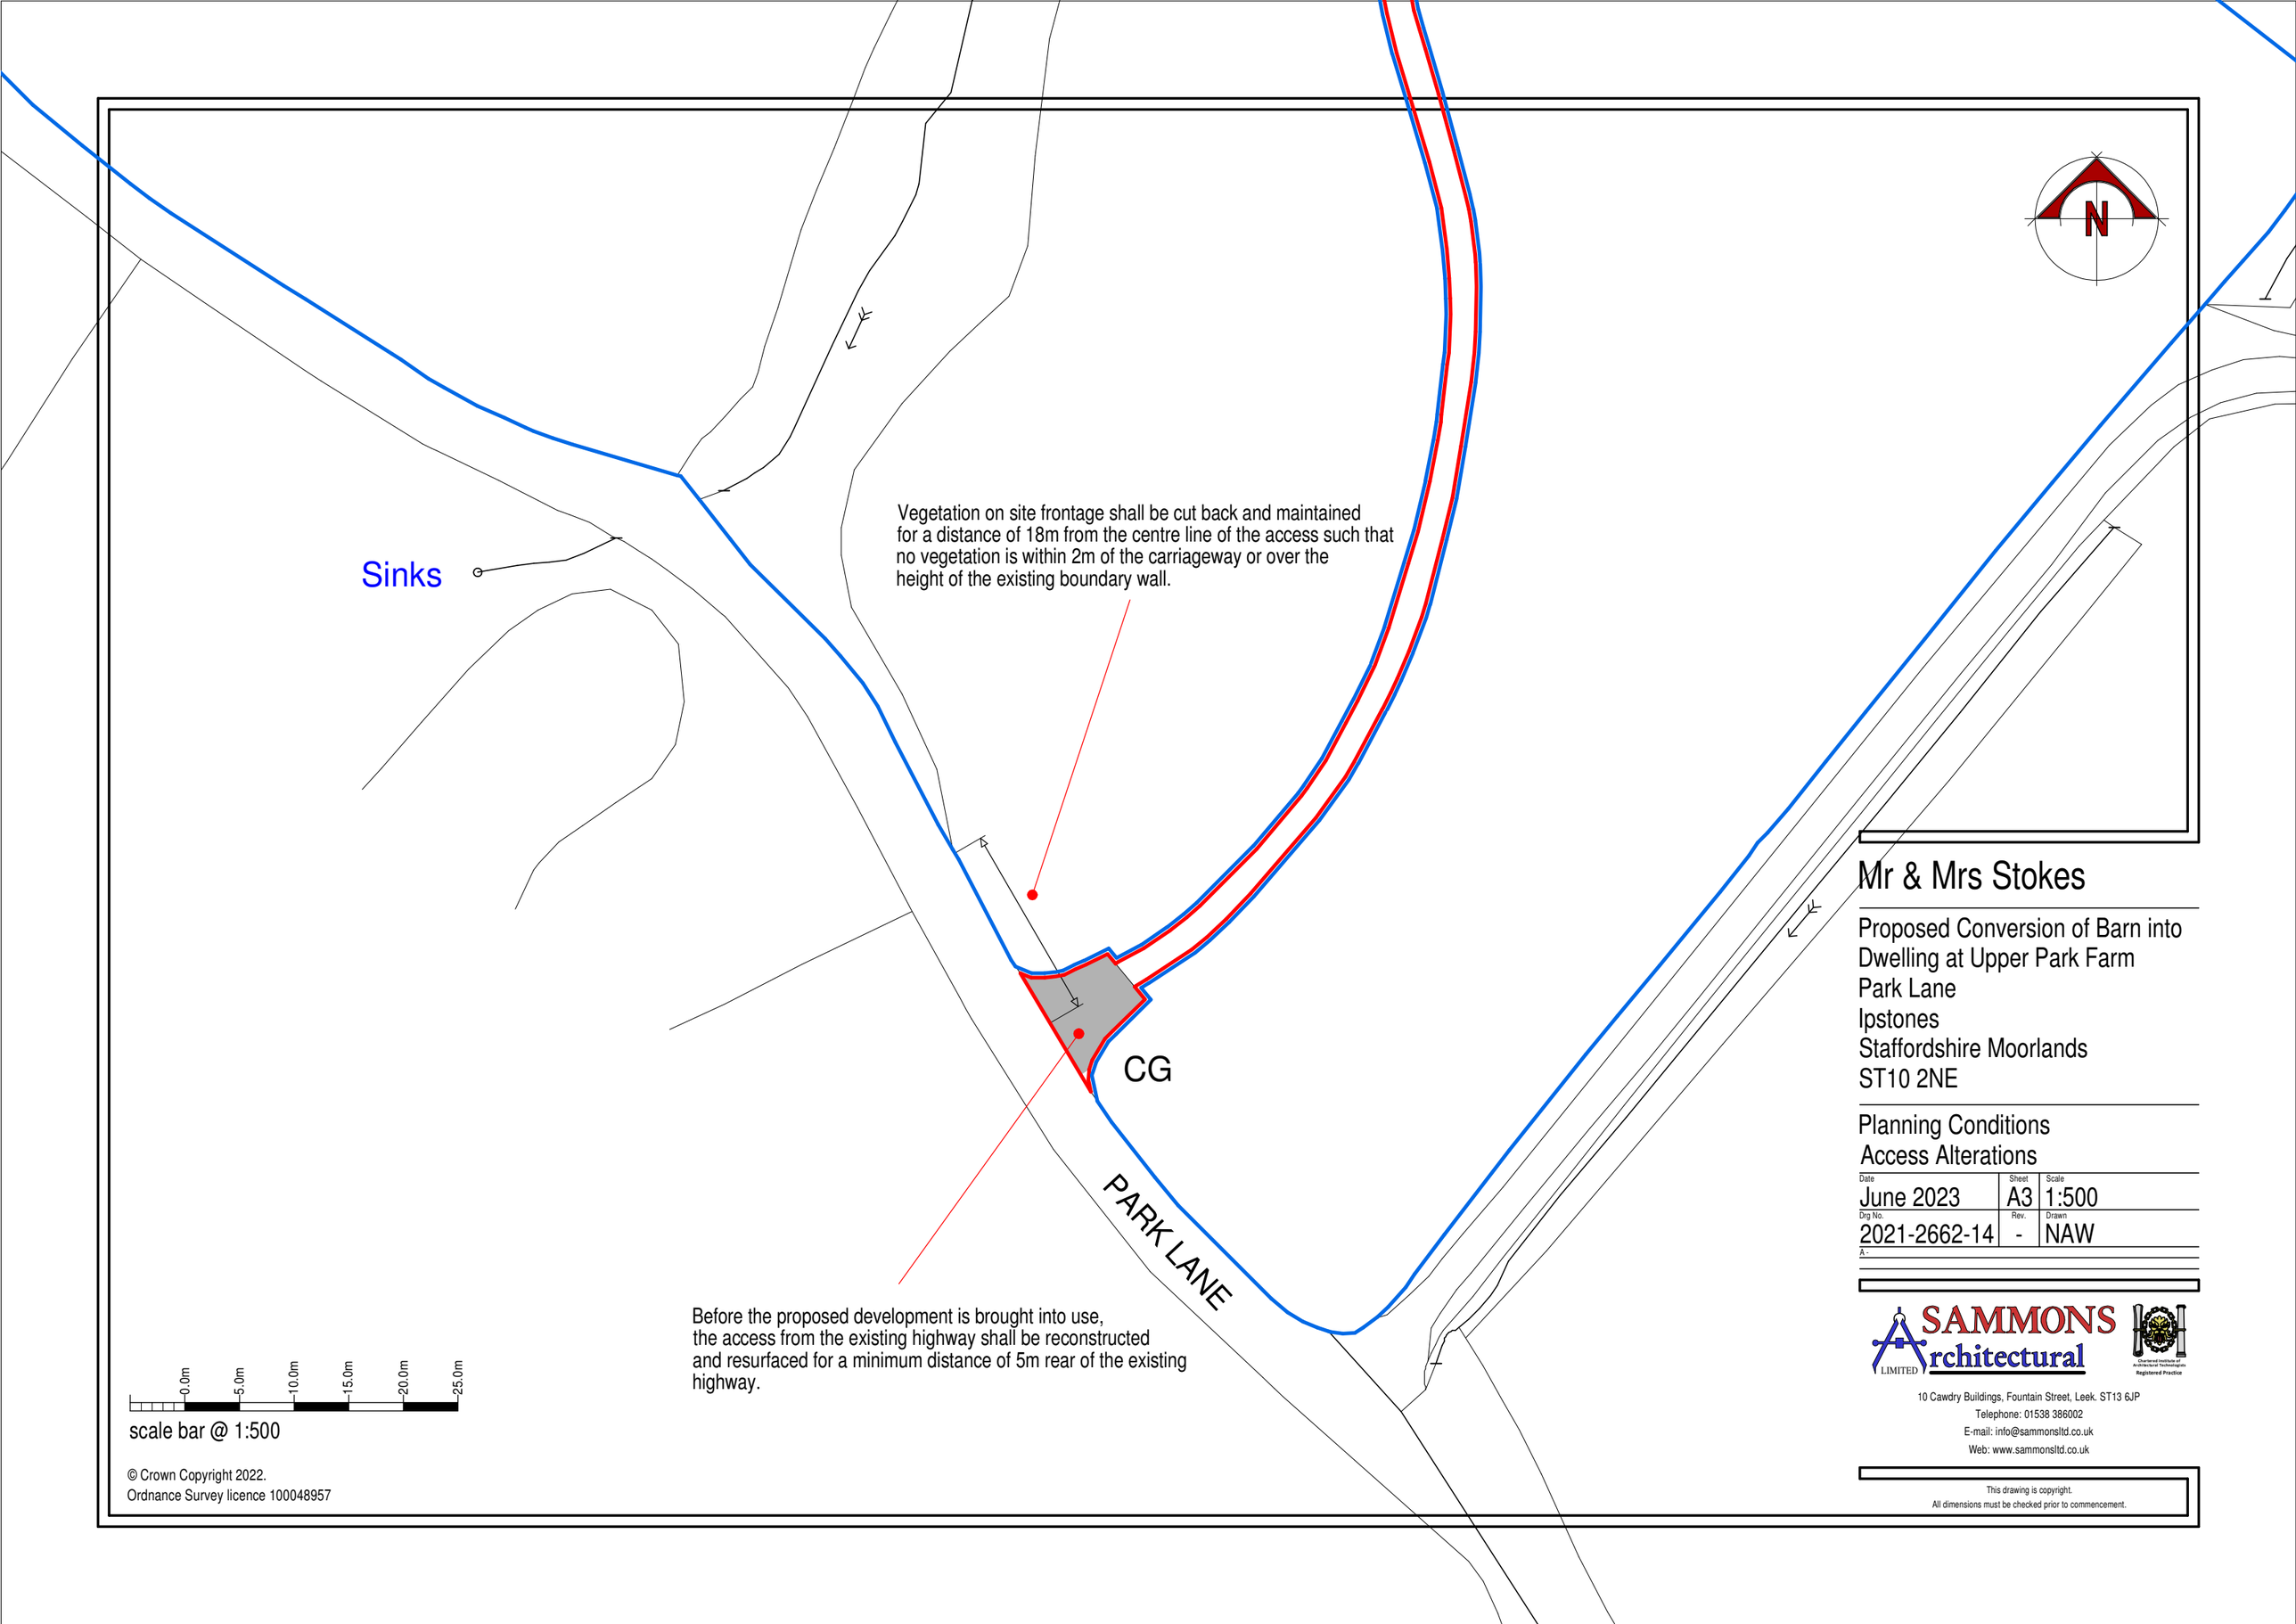

scale bar @ 1:500

© Crown Copyright 2022.
Ordnance Survey licence 100048957

Mr & Mrs Stokes

Proposed Conversion of Barn into Dwelling at Upper Park Farm
Park Lane
Ipstones
Staffordshire Moorlands
ST10 2NE

Planning Conditions
Access Alterations

Date	Sheet	Scale
June 2023	A3	1:500
Drg No.	Rev.	Drawn
2021-2662-14	-	NAW

A -

SAMMONS Architectural LIMITED
Chartered Institute of Architectural Technologists Registered Practice
10 Cawdry Buildings, Fountain Street, Leek. ST13 6JP
Telephone: 01538 386002
E-mail: info@sammonsltd.co.uk
Web: www.sammonsltd.co.uk

This drawing is copyright.
All dimensions must be checked prior to commencement.