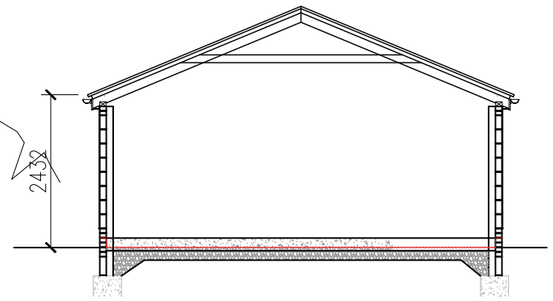

Section A:A

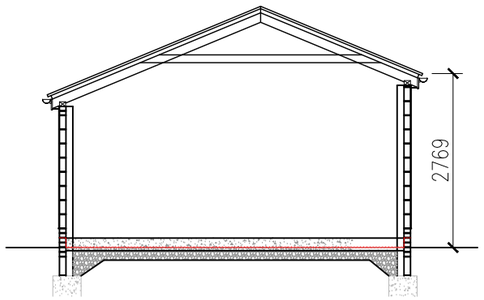

Section B:B

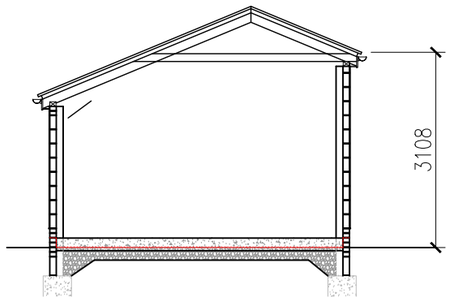

Section C:C

Rev	Date	Description
-	-	-

A3 Drawing Sheet

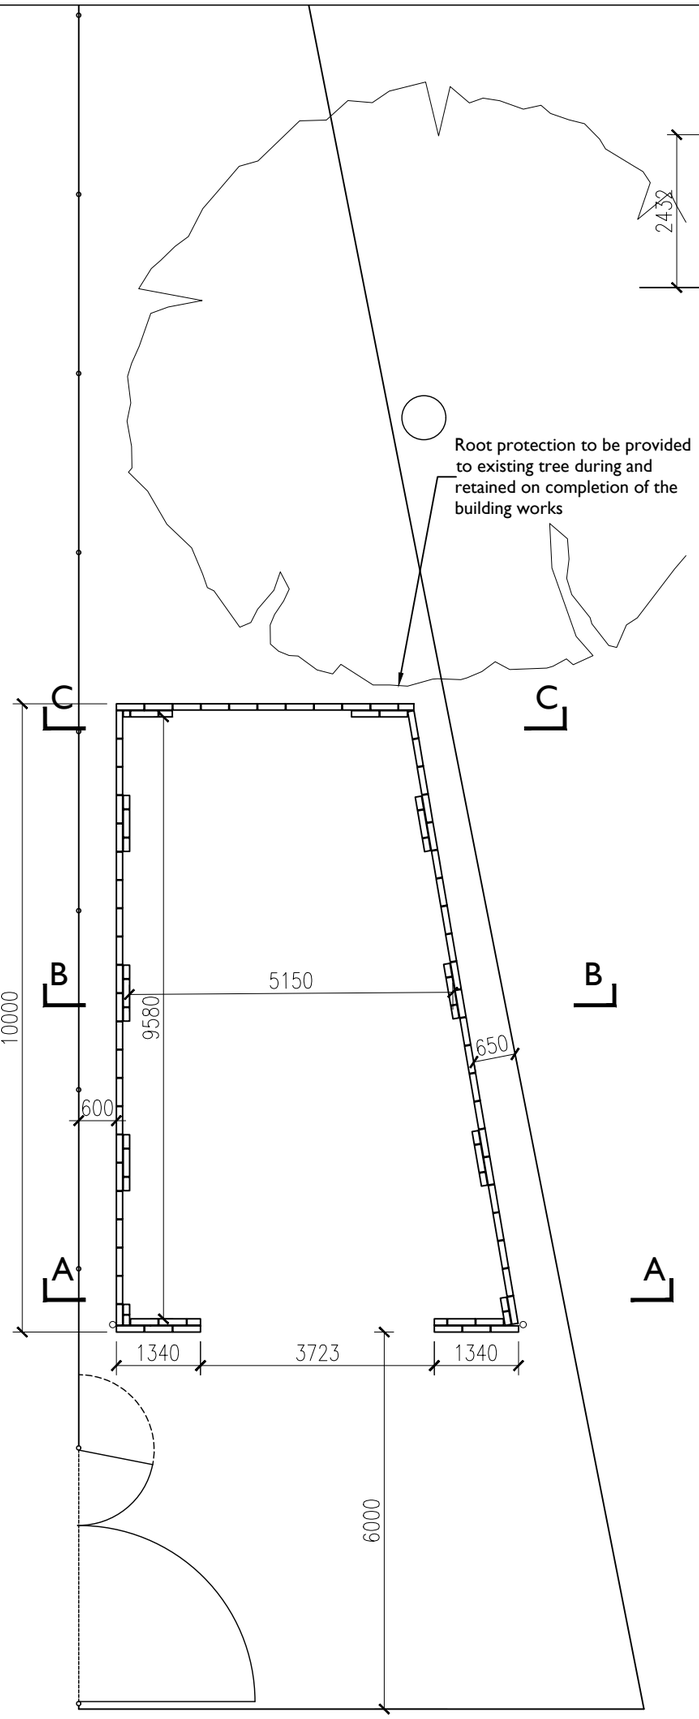

Floor Plan

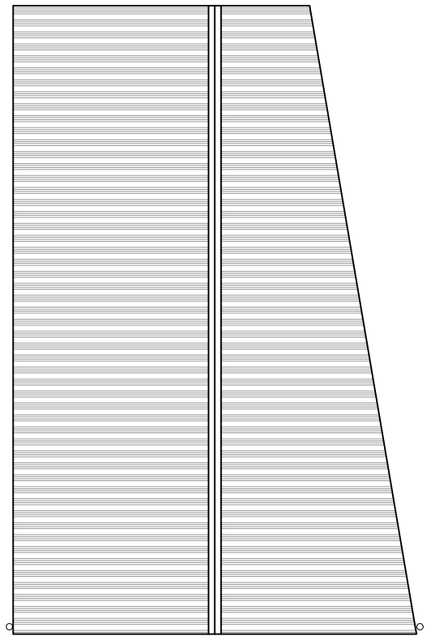

Roof Plan

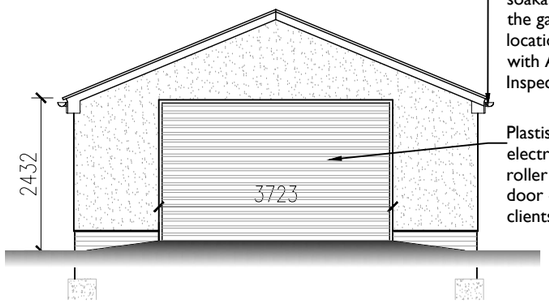

West Elevation

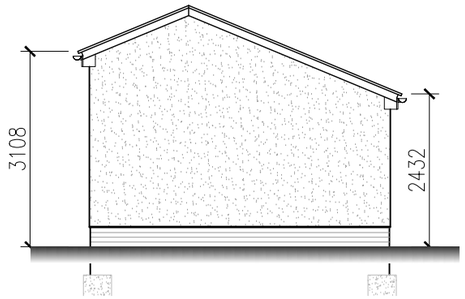

East Elevation

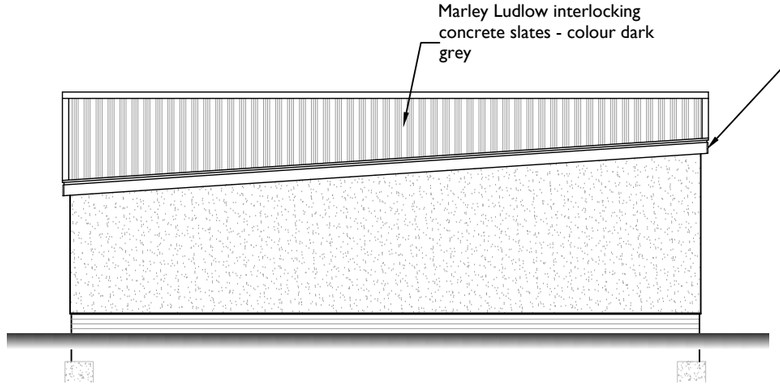

North Elevation (roadside)

Silicone thru render (off white) on medium dense blockwork above a low level blue engineering brick wall constructed off pad and strip foundations. Rendered finished with galvanised drip

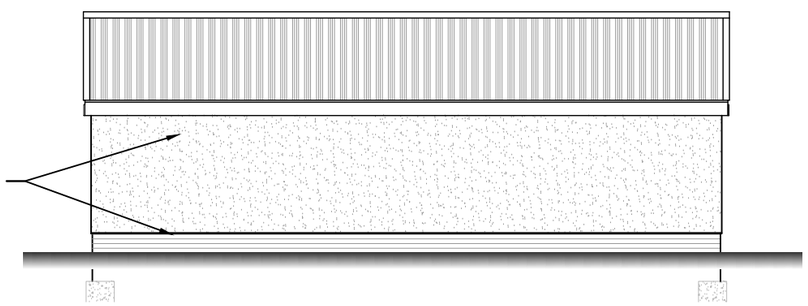

South Elevation

FORTE ARCHITECTURAL DESIGN

enquiries@forte-architectural.co.uk

Client.
Mr & Mrs Bono

Project.
Proposed Detached Garage
March Cottage
March Lane
Werrington, ST9 0DL

Title.
Scheme Proposal - Rendered

Date.
May 2023

Scale.
1:100 @ A3

Project No.
Bono-02

Drawing No.
Bono-02-01

Drawn.
-

Revision.
-