
12.5m 37.5m 62.5m

0m 25m 50m 125m

Scale Bar 1:1250

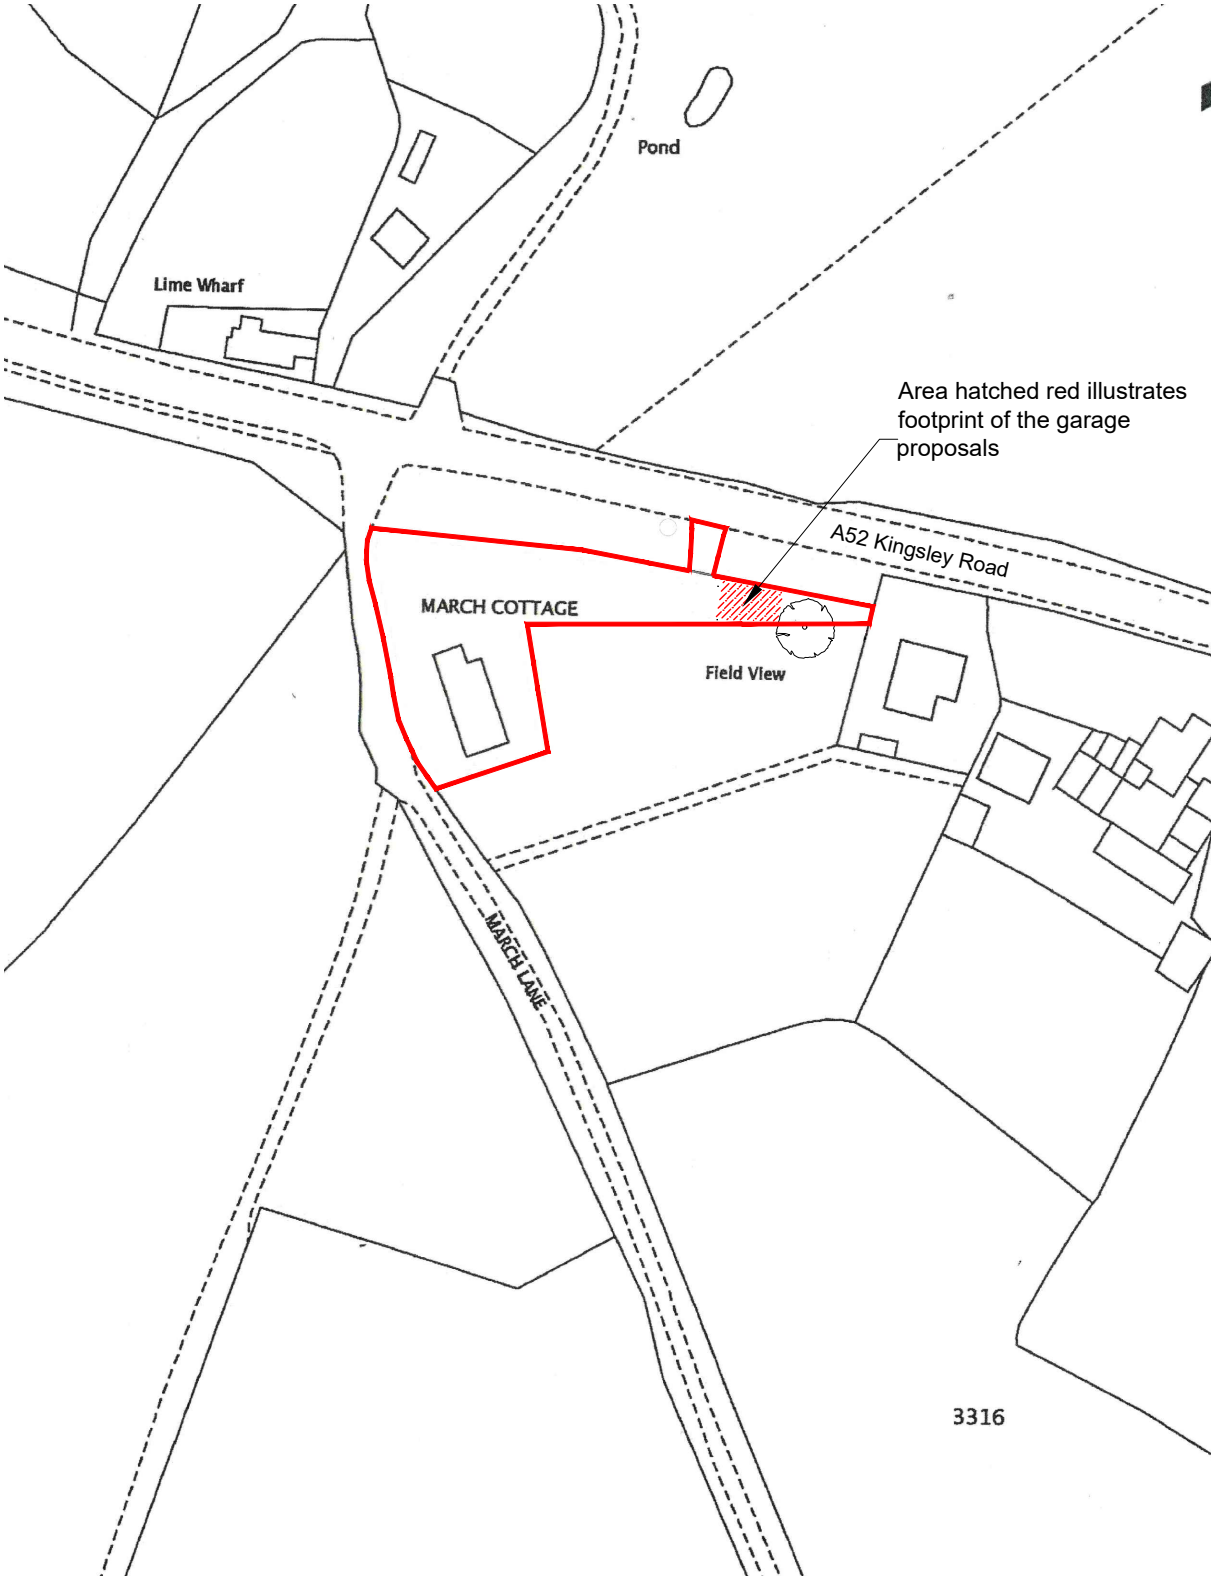

Existing Site Location Plan Scale 1:1250

© Crown copyright and database rights OS 100026316

N

Indicative

Client	Mr & Mrs Bono
Project	Proposed Detached Garage, March Cottage, March Lane, Werrington, ST9 0DL
Title	Site Location Plan
Scale	As Noted@A4
Date	June 2023
Drawn	-
Ref:	Bono-02-02

FORTE
ARCHITECTURAL DESIGN
enquiries@forte-architectural.co.uk

A4 Drawing Sheet