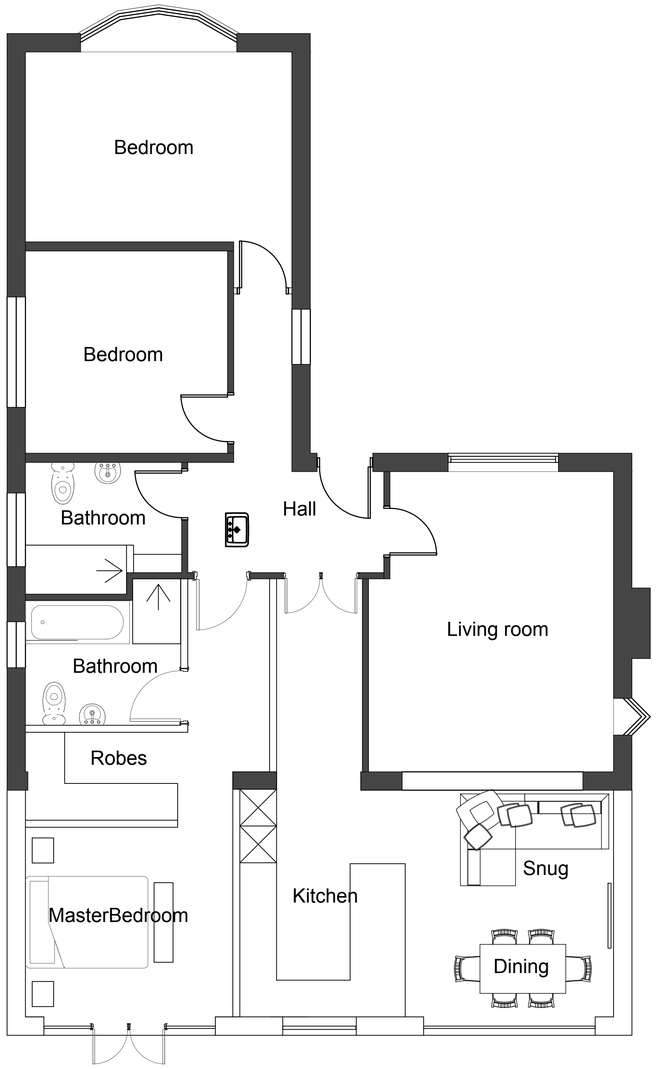

PROPOSED GROUND FLOOR PLAN

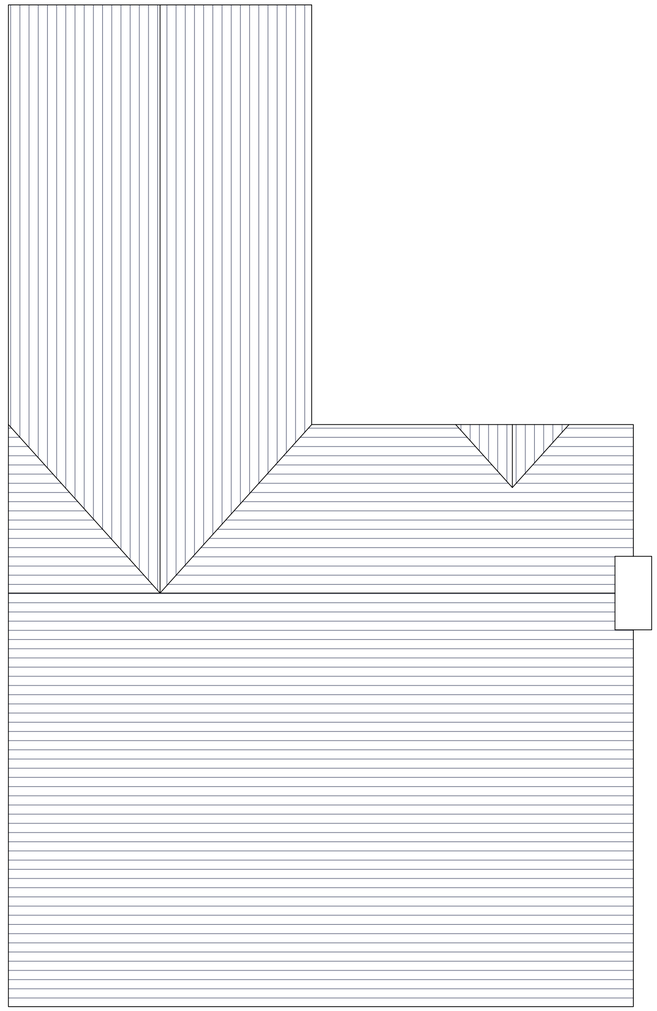

PROPOSED ROOF PLAN

REV:	DESCRIPTION:	DATE:

Park Design Group Limited

22 Nicholas Street, Chester, CH1 2NX
ellie@parkdesigngroup.co.uk 07896113600

PROJECT TITLE: High Lane	JOB No: PDG23009
LOCATION: High Lane	DRAWING No: L(91)001
DRAWING TITLE: Plans	DRAWN BY: E.P
SCALE1: 50 @A1 / DATE:MAR 23 / STATUSSKE	REVISION:C

NOTE: IF IN DOUBT CONTACT THE DESIGN TEAM REGARDING DISCREPENCIES. ALL DIMENSIONS ARE TO BE CHECKED AND CONFIRMED ON SITE.
THIS DRAWING REMAINS IN THE COPYRIGHT OF PARK DESIGN GROUP LIMITED, THIS DRAWING SHOULD NOT BE USED OR COPIED WITHOUT THE PERMISSION OF PARK DESIGN GROUP LIMITED