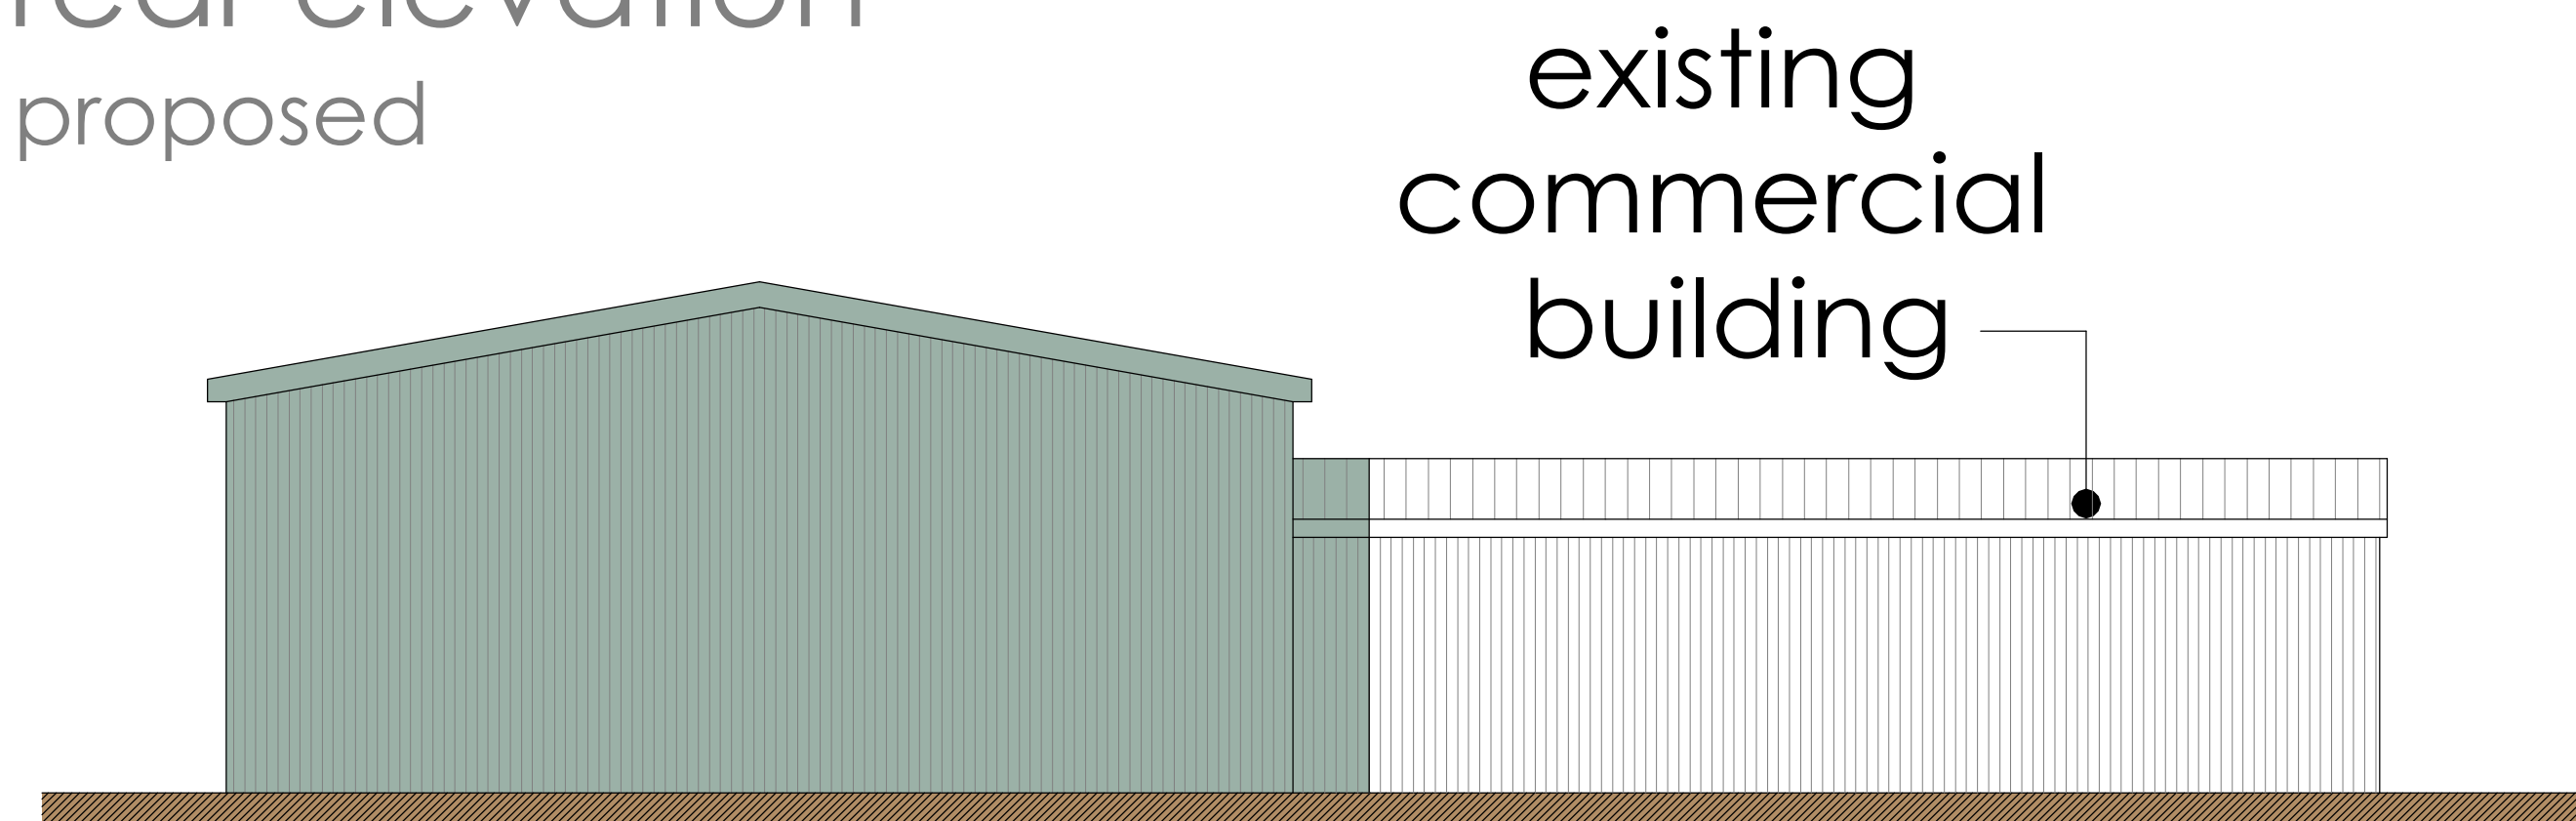
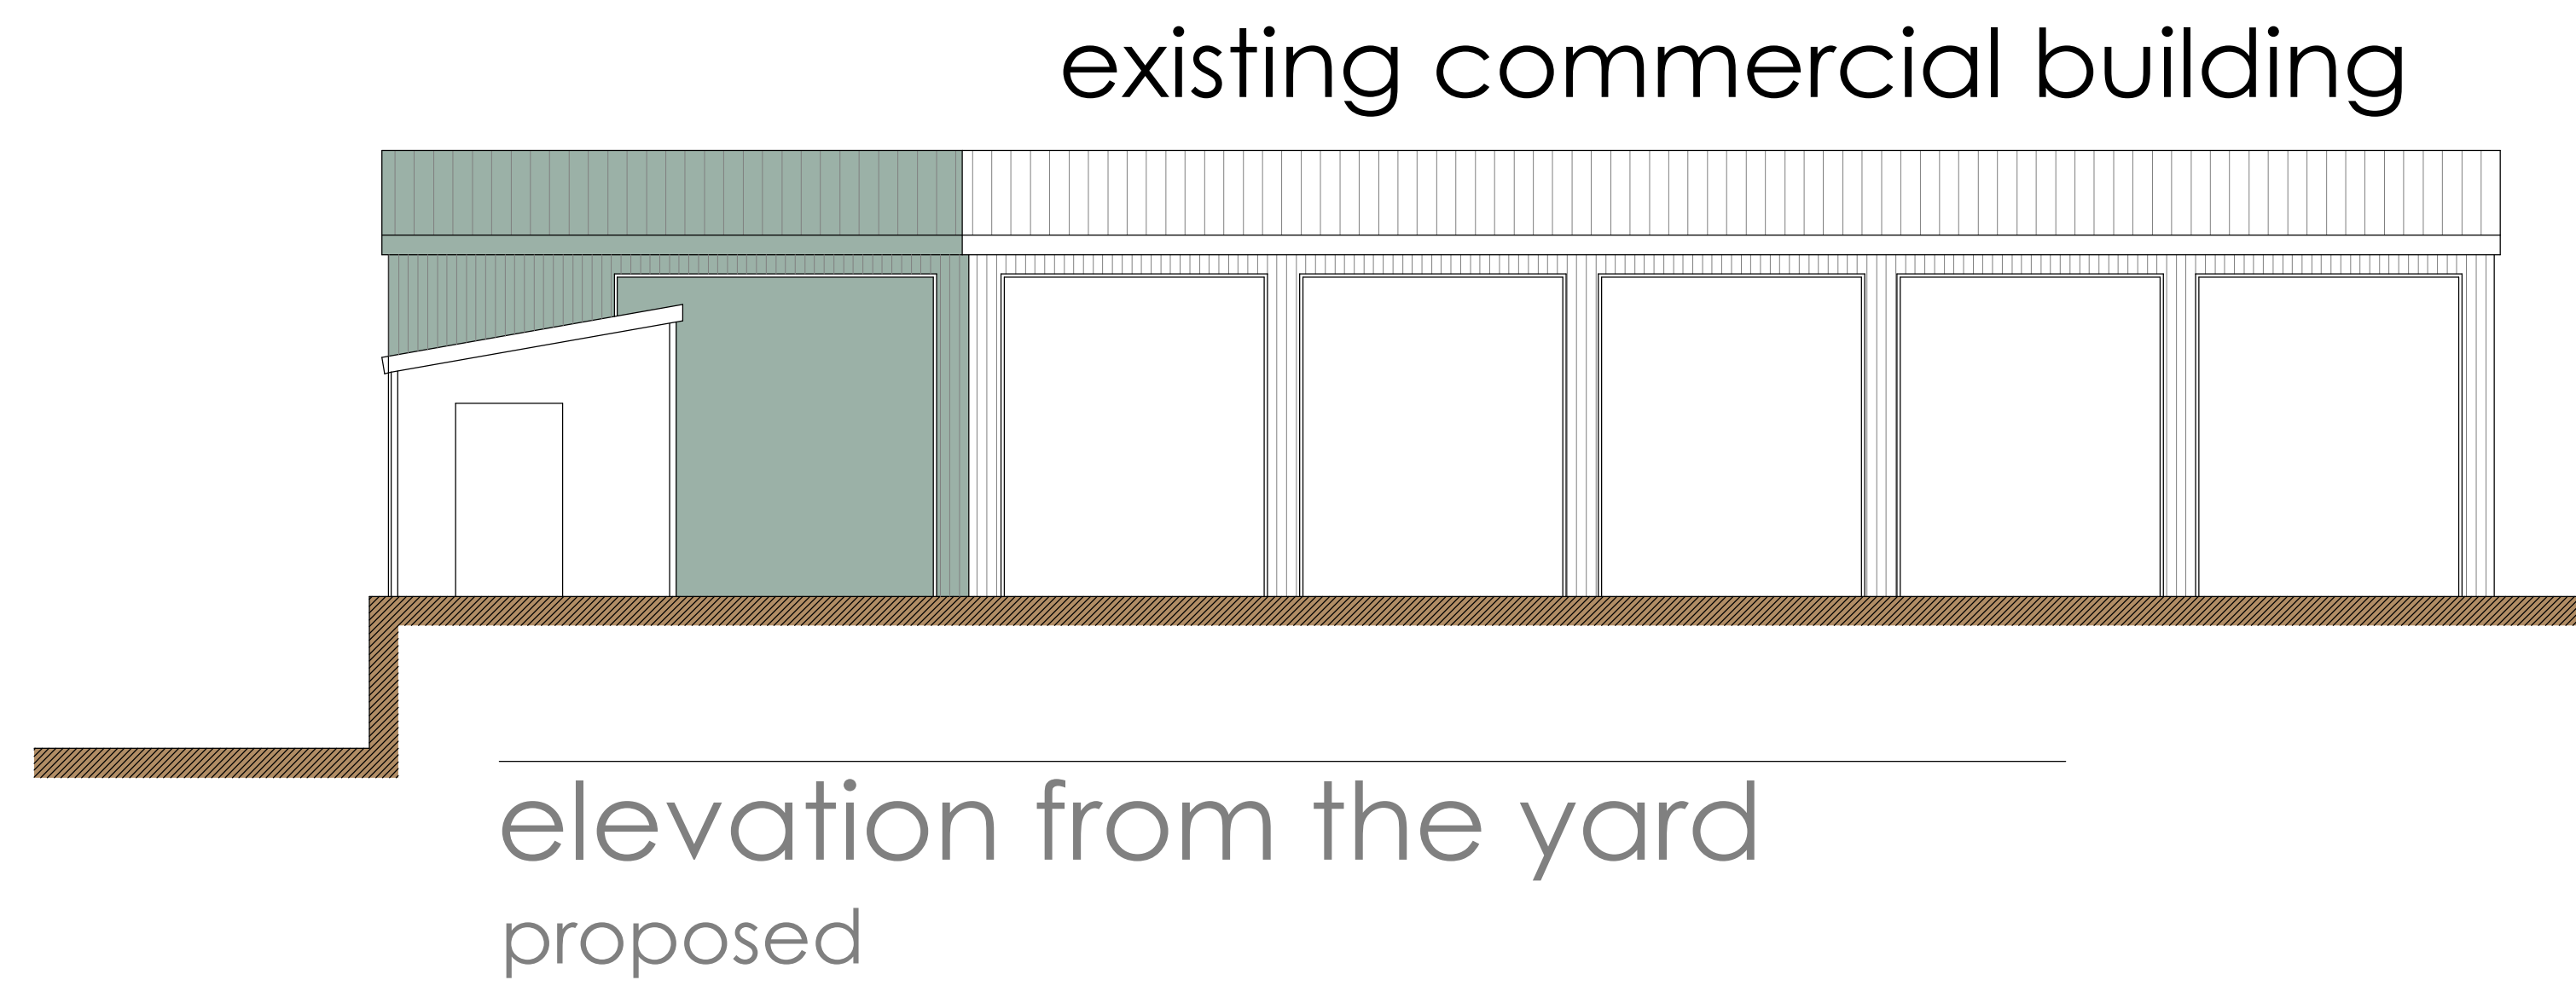


A1

Client		Mr. J. Wain	
Contract		Proposed extension to the side of the existing commercial building at Manifold Commercials Adderley Mill, Cheadle, Staffordshire.	
Drawing Title		Sketch Scheme One Proposed Elevations	
Date	February 2023	Status	Preliminary
Scale	1:100 @ A1	Contract Number	5995
Drg. No.	5995 - 004	Revision Suffix	
Revisions			