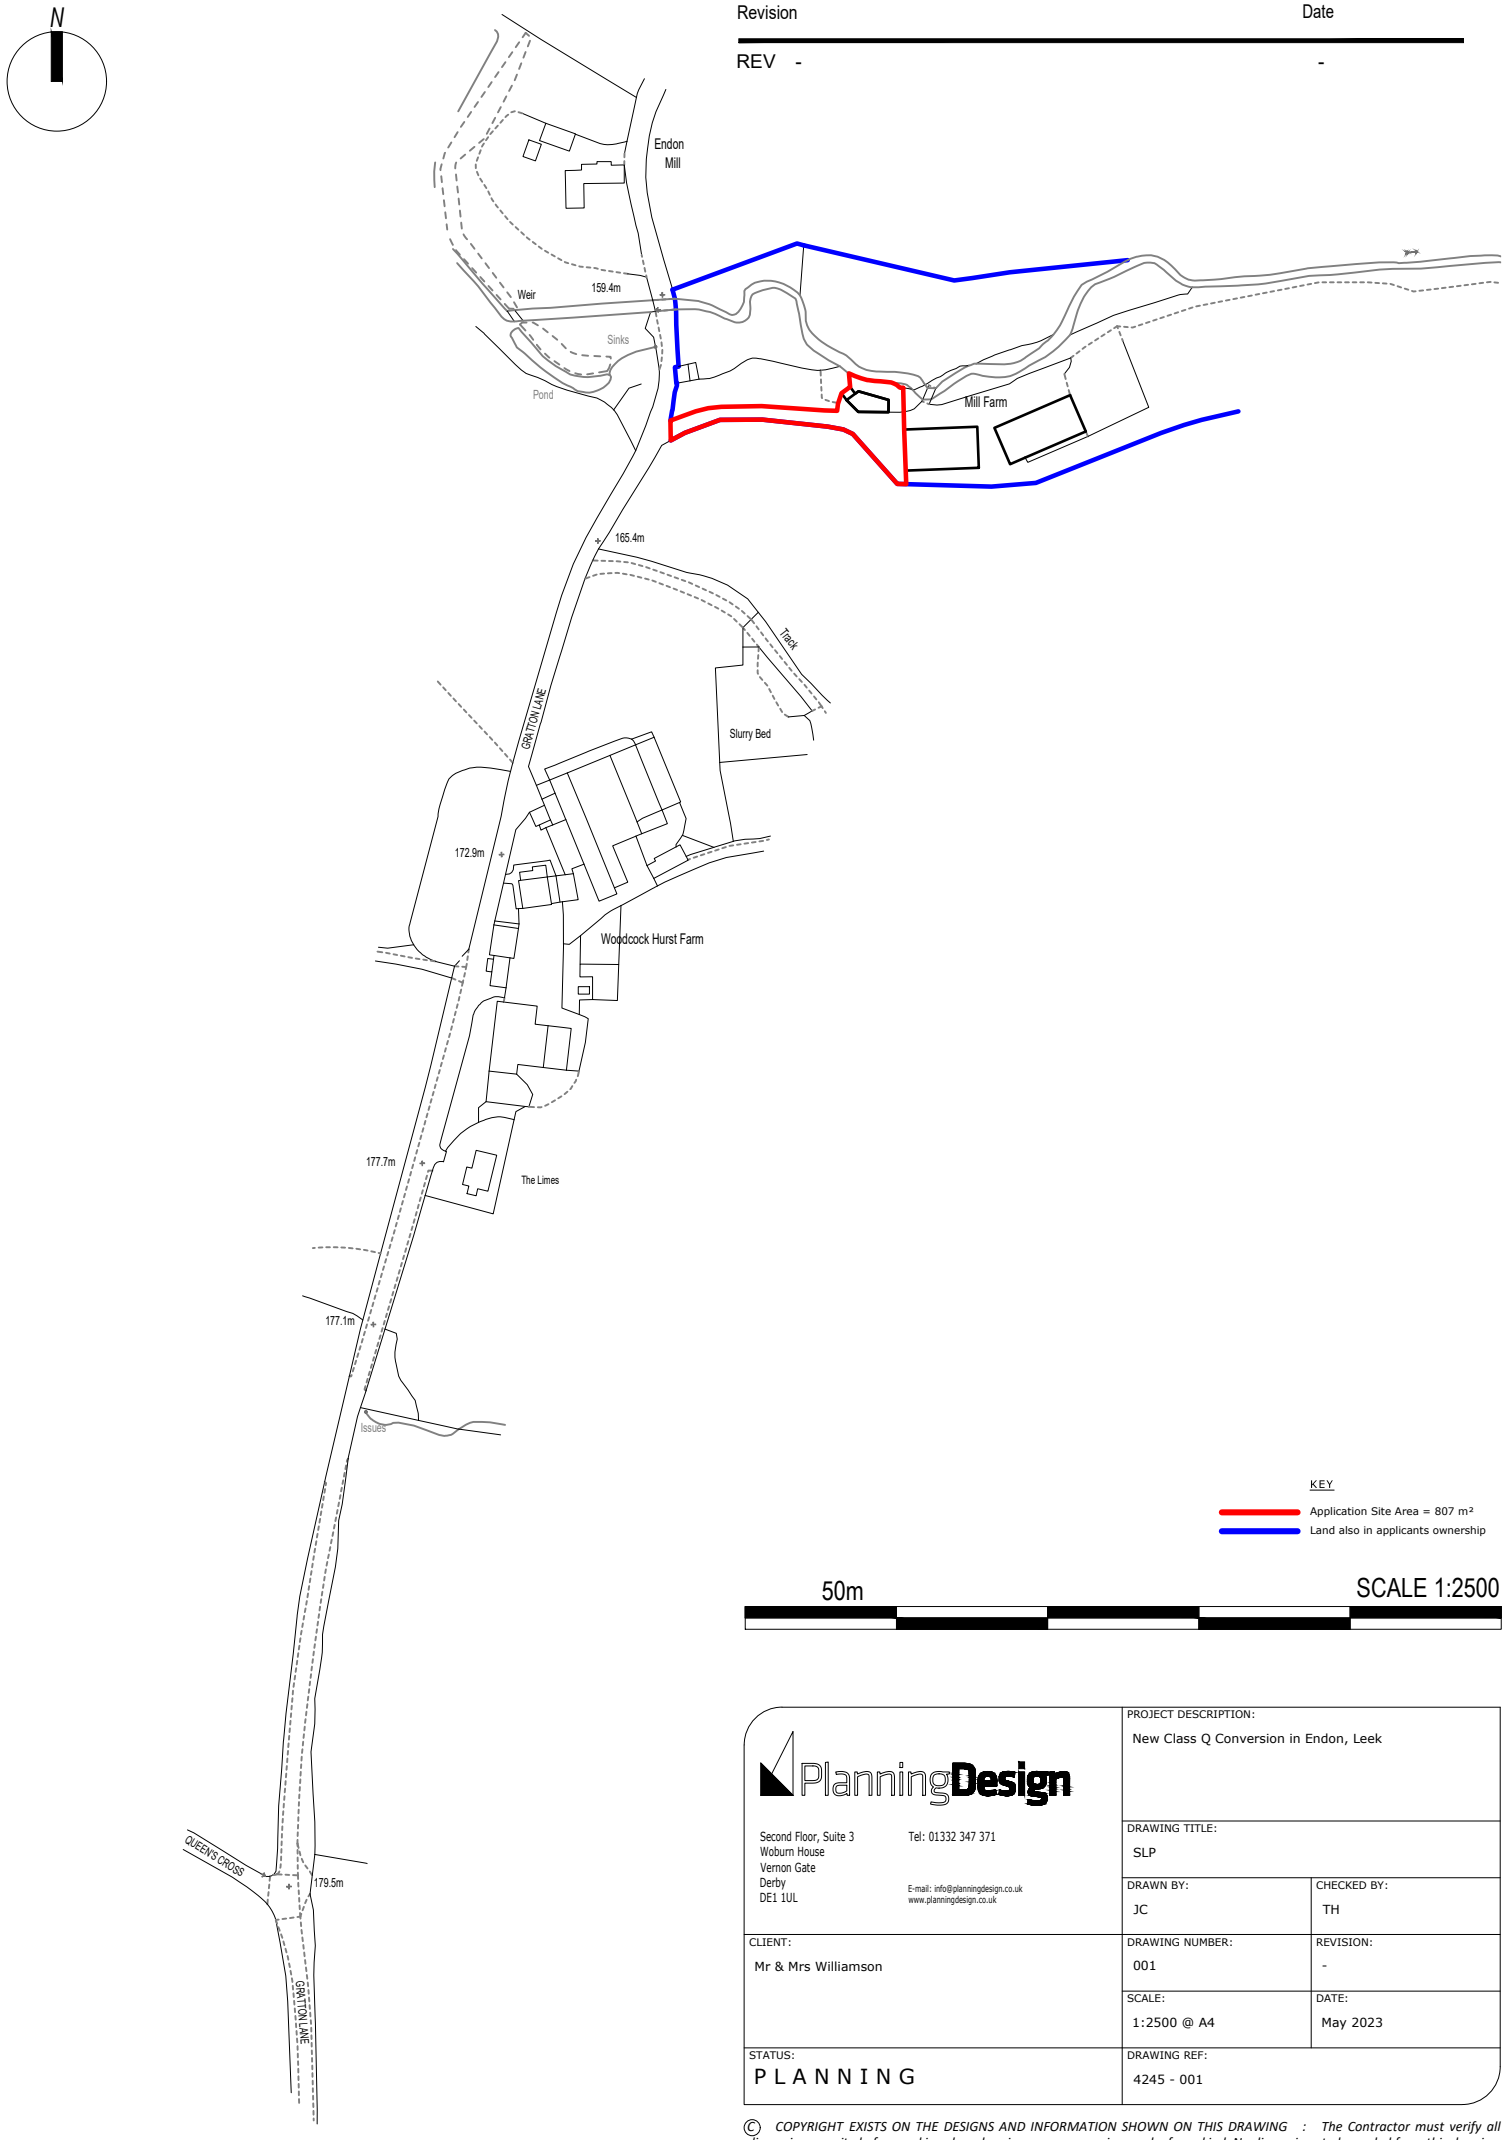


Revision	Date
REV -	-

KEY

Application Site Area = 807 m²

Land also in applicants ownership

50m

SCALE 1:2500

PlanningDesign

Second Floor, Suite 3
Woburn House
Vernon Gate
Derby
DE1 1UL

Tel: 01332 347 371

E-mail: info@planningdesign.co.uk
www.planningdesign.co.uk

PROJECT DESCRIPTION: New Class Q Conversion in Endon, Leek	
DRAWING TITLE: SLP	
DRAWN BY: JC	CHECKED BY: TH
CLIENT: Mr & Mrs Williamson	DRAWING NUMBER: 001 / REVISION: -
	SCALE: 1:2500 @ A4 / DATE: May 2023
STATUS: PLANNING	DRAWING REF: 4245 - 001

© COPYRIGHT EXISTS ON THE DESIGNS AND INFORMATION SHOWN ON THIS DRAWING : The Contractor must verify all dimensions on site before making shop drawings or commencing work of any kind. No dimensions to be scaled from this drawing. Architect to be notified of any discrepancies in dimensions immediately