
N

Revision	Date
REV -	-

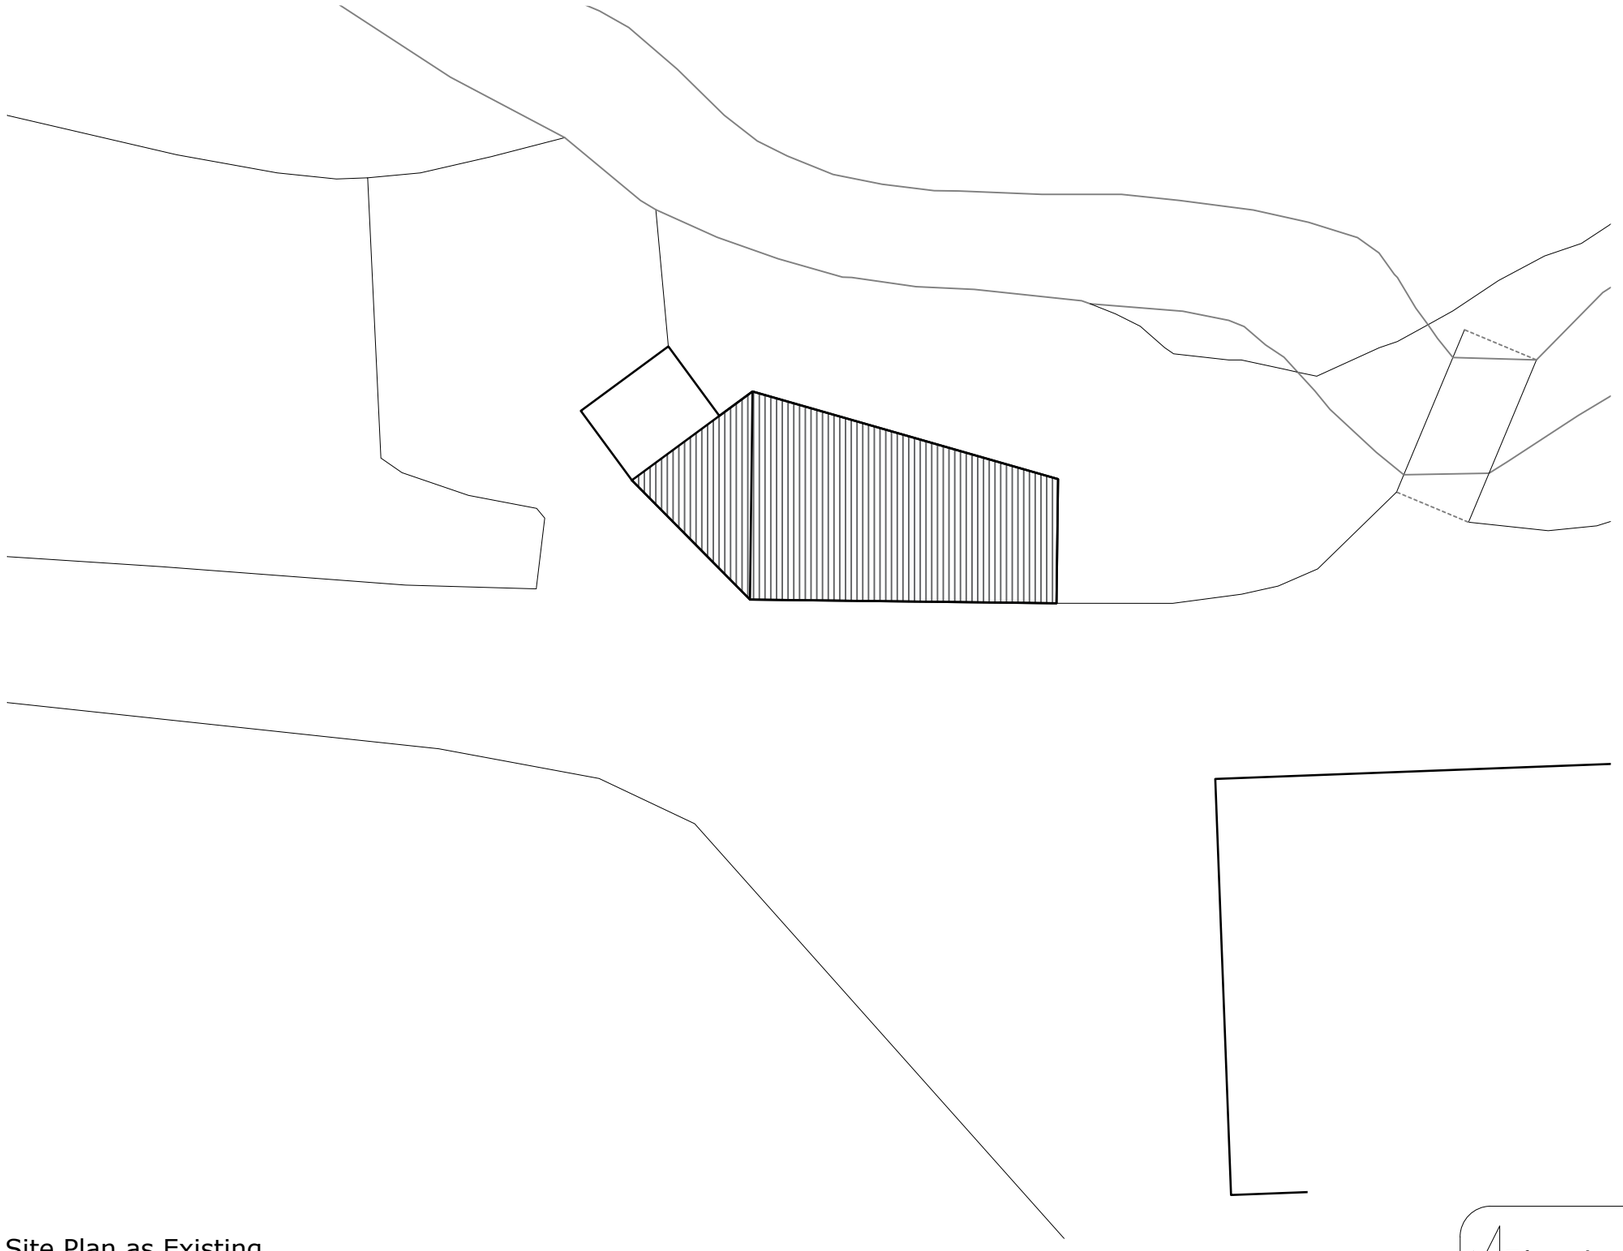

Site Plan as Existing
Scale 1:200

1m SCALE 1:200

PlanningDesign

Second Floor, Suite 3
Woburn House
Vernon Gate
Derby
DE1 1UL

Tel: 01332 347 371

E-mail: info@planningdesign.co.uk
www.planningdesign.co.uk

PROJECT DESCRIPTION:	New Class Q Conversion in Endon, Leek
DRAWING TITLE:	Site Plan as Existing
DRAWN BY: / CHECKED BY:	JC / TH
CLIENT:	Mr & Mrs Williamson
DRAWING NUMBER: / REVISION:	002 / -
SCALE: / DATE:	1:200 @ A3 / May 2023
STATUS:	PLANNING
DRAWING REF:	4245 - 002

© COPYRIGHT EXISTS ON THE DESIGNS AND INFORMATION SHOWN ON THIS DRAWING : The Contractor must verify all dimensions on site before making shop drawings or commencing work of any kind. No dimensions to be scaled from this drawing. Architect to be notified of any discrepancies in dimensions immediately