Revision			Date	
REV	A	Curtilage Amended	05.06.2023	JC

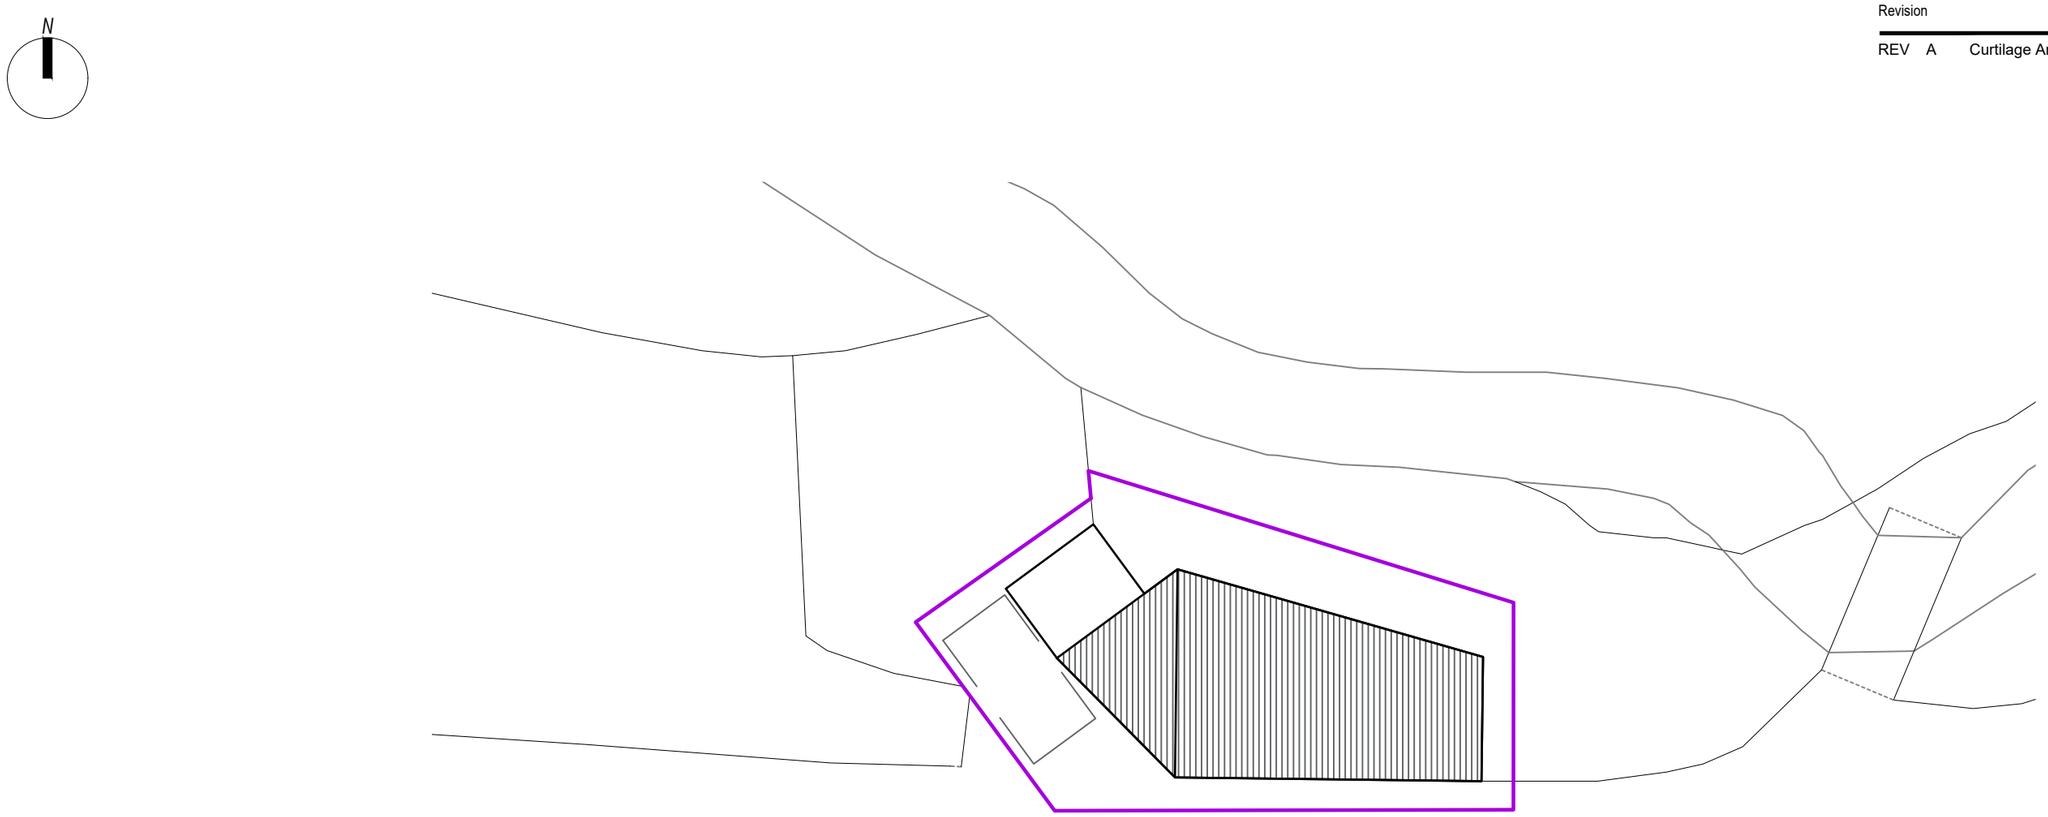

Site Plan as Proposed
Scale 1:200

1m SCALE 1:200

KEY

Proposed Residential Curtilage = 77 m²

PlanningDesign

Second Floor, Suite 3
Woburn House
Vernon Gate
Derby
DE1 1UL

Tel: 01332 347 371

E-mail: info@planningdesign.co.uk
www.planningdesign.co.uk

PROJECT DESCRIPTION: New Class Q Conversion in Endon, Leek		
DRAWING TITLE: Site Plan as Proposed		
	DRAWN BY: JC	CHECKED BY: TH
CLIENT: Mr & Mrs Williamson	DRAWING NUMBER: 003	REVISION: A
	SCALE: 1:200 @ A3	DATE: May 2023
STATUS: PLANNING	DRAWING REF: 4245 - 003A	

© COPYRIGHT EXISTS ON THE DESIGNS AND INFORMATION SHOWN ON THIS DRAWING : The Contractor must verify all dimensions on site before making shop drawings or commencing work of any kind. No dimensions to be scaled from this drawing. Architect to be notified of any discrepancies in dimensions immediately