Revision	Date
REV -	-

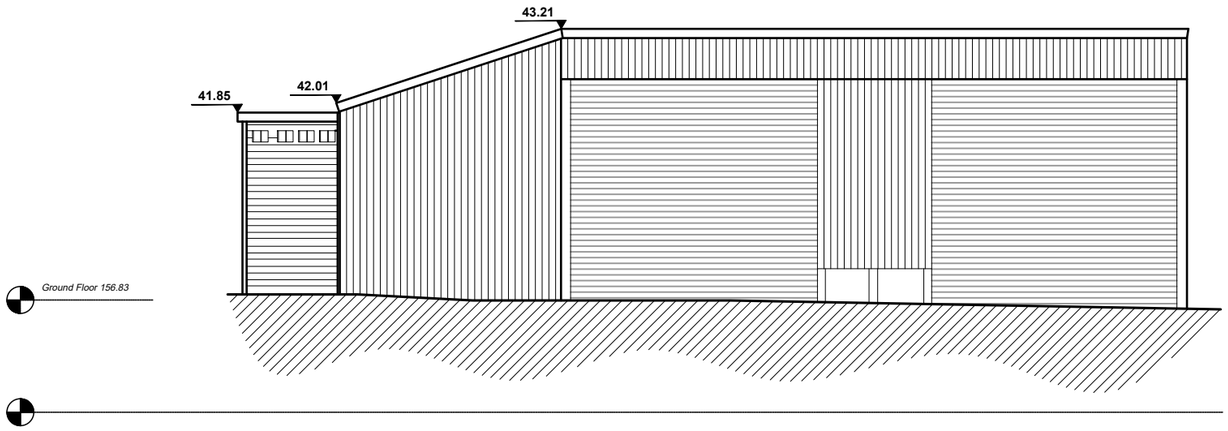

Front Elevation

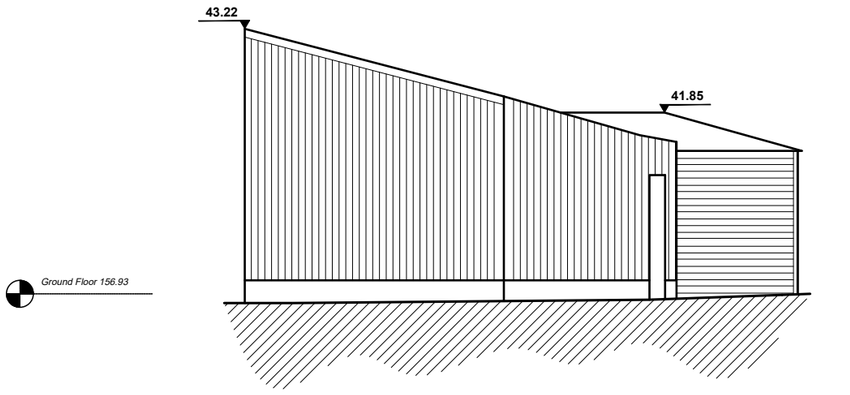

Side Elevation

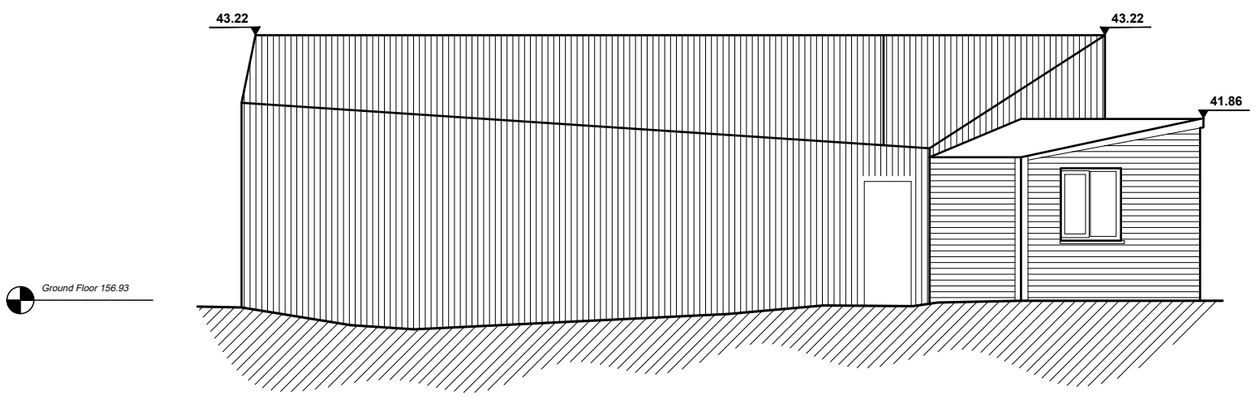

Rear Elevation

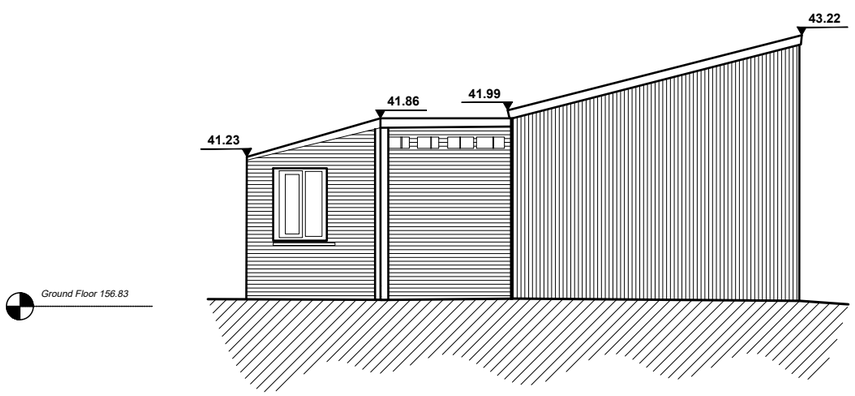

Side Elevation

1m SCALE 1:100

PlanningDesign
Second Floor, Suite 3
Woburn House
Vernon Gate
Derby
DE1 1UL
Tel: 01332 347 371
E-mail: info@planningdesign.co.uk
www.planningdesign.co.uk

PROJECT DESCRIPTION: New Class Q Conversion in Endon, Leek	
DRAWING TITLE: Elevations as Existing	
DRAWN BY: JC	CHECKED BY: TH
CLIENT: Mr & Mrs Williamson	DRAWING NUMBER: 005 / REVISION: -
	SCALE: 1:100 @ A3 / DATE: May 2023
STATUS: PLANNING	DRAWING REF: 4245 - 005

© COPYRIGHT EXISTS ON THE DESIGNS AND INFORMATION SHOWN ON THIS DRAWING : The Contractor must verify all dimensions on site before making shop drawings or commencing work of any kind. No dimensions to be scaled from this drawing. Architect to be notified of any discrepancies in dimensions immediately