
Revision			Date	
REV	A	Windows amended & added	05.06.2023	JC

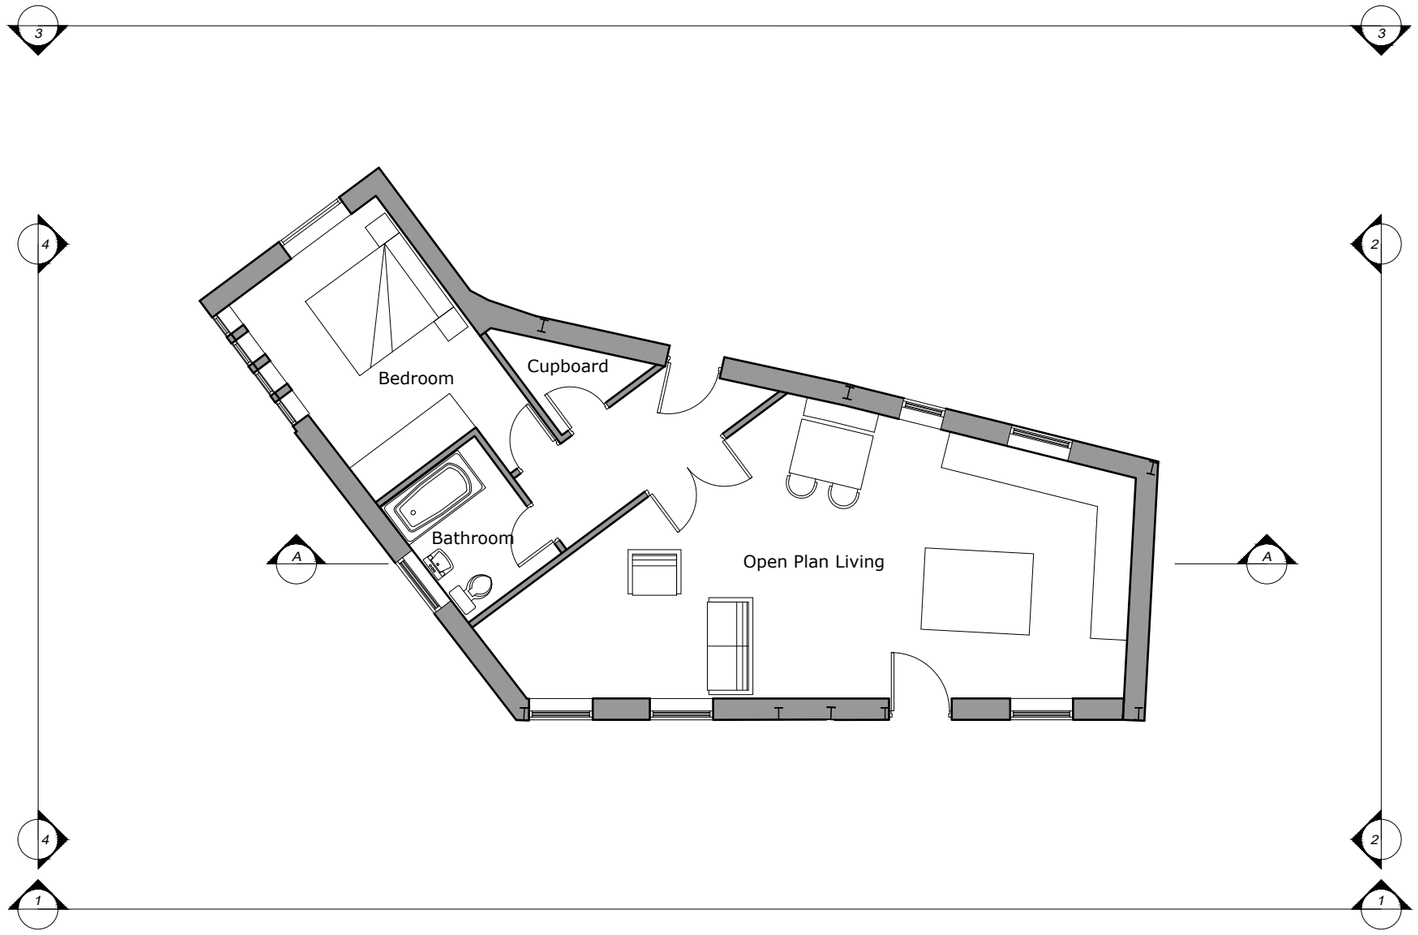

Ground Floor Plan as Proposed (GFA 80m²)
Scale 1:100

1m SCALE 1:100

PlanningDesign
Second Floor, Suite 3
Woburn House
Vernon Gate
Derby
DE1 1UL
Tel: 01332 347 371
E-mail: info@planningdesign.co.uk
www.planningdesign.co.uk

PROJECT DESCRIPTION: New Class Q Conversion in Endon, Leek		
DRAWING TITLE: Plans as Proposed		
CLIENT: Mr & Mrs Williamson	DRAWN BY: JC	CHECKED BY: TH
	DRAWING NUMBER: 006	REVISION: A
	SCALE: 1:100 @ A3	DATE: May 2023
STATUS: PLANNING	DRAWING REF: 4245 - 006A	

© COPYRIGHT EXISTS ON THE DESIGNS AND INFORMATION SHOWN ON THIS DRAWING : The Contractor must verify all dimensions on site before making shop drawings or commencing work of any kind. No dimensions to be scaled from this drawing. Architect to be notified of any discrepancies in dimensions immediately