
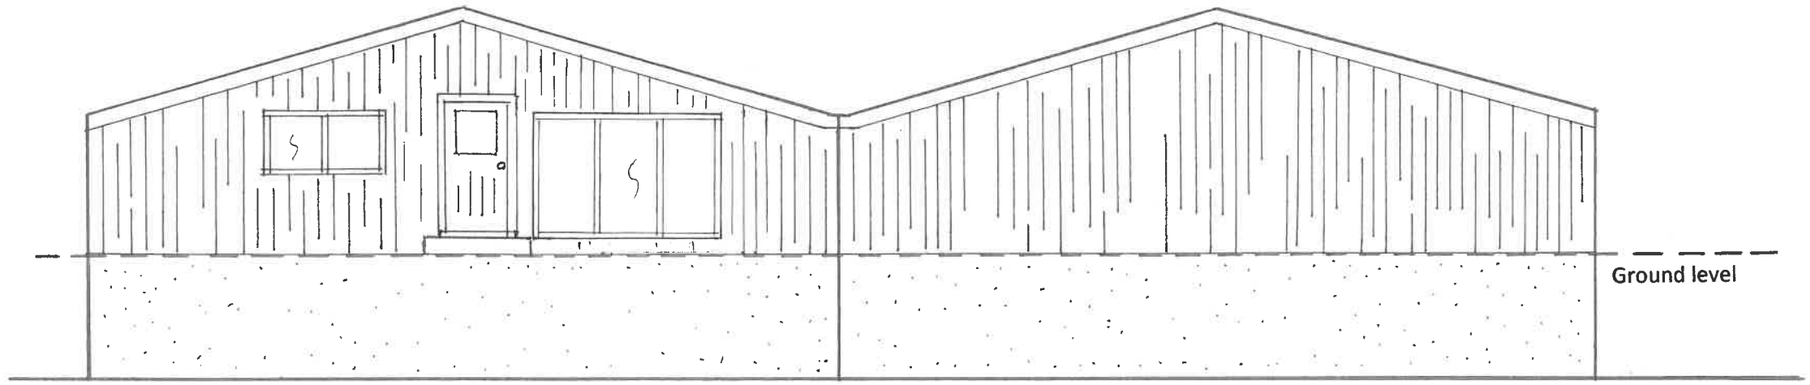



NORTH ELEVATION

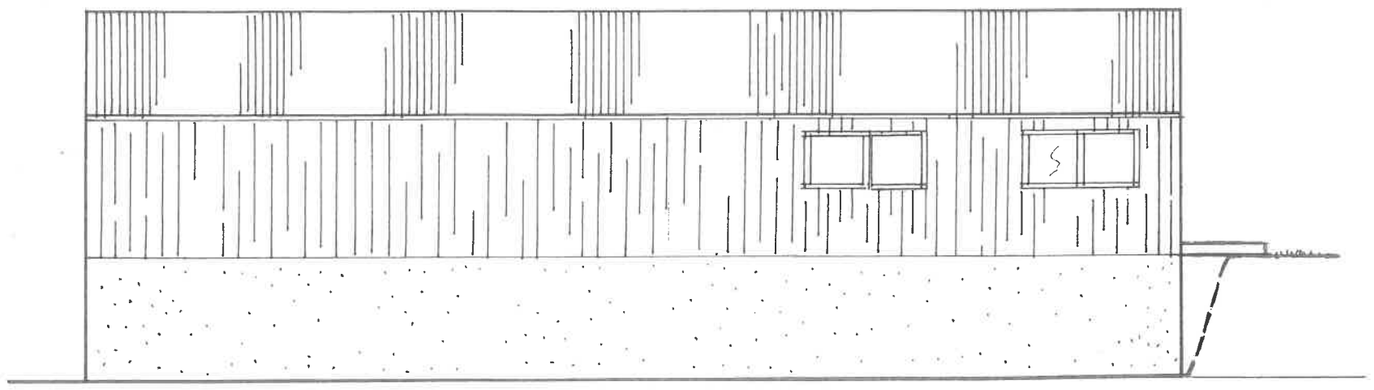

EAST ELEVATION

0m 1m 2m 3m 4m 5m

1:100

| | | | |
|---|---|---|---|
| **PLAN** | **KCC991/07 (Rev.A)** | | |
| **TITLE** | **Proposed elevations – North & East** | | |
| **SITE** | **Meridian Farm** | | |
| **CLIENT** | Mr & Mrs R Shufflebotham | | |
| **NUMBER** | KCC991/07A 05/23cb | | |
| **DATE** | May 2023 | **SCALE** | 1:100 at A3 |

KERNON COUNTRYSIDE CONSULTANTS
Brook Cottage, Purton Stoke, Swindon SN5 4JE
Tel 01793 771333 Fax 01793 778384