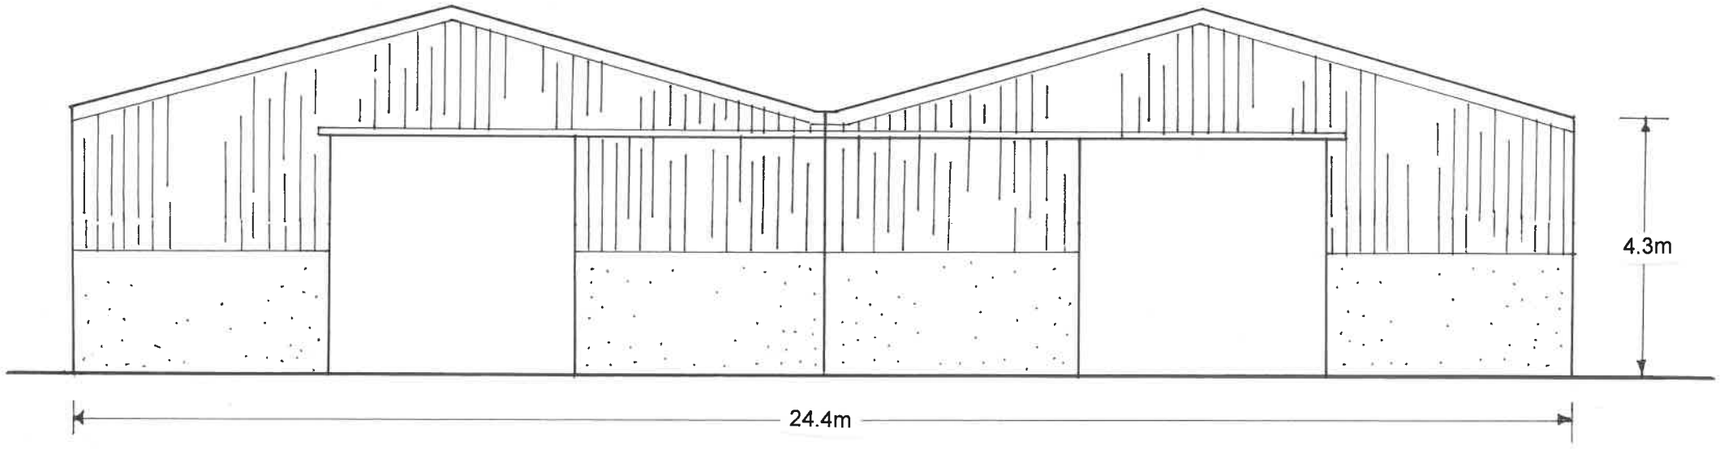

SOUTH ELEVATION

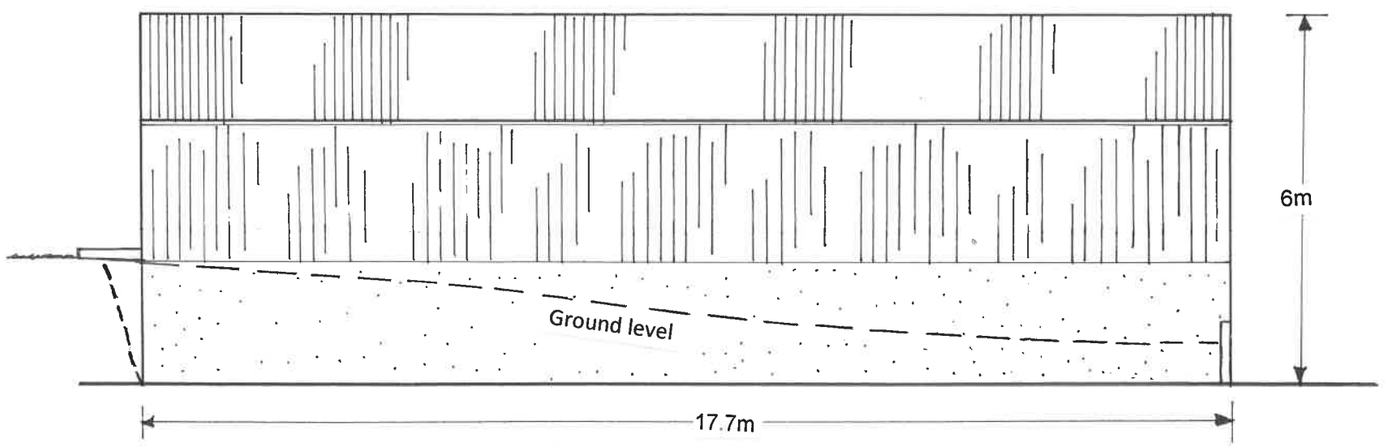

WEST ELEVATION

0m 1m 2m 3m 4m 5m

1:100

PLAN	**KCC991/09**		
TITLE	**Existing & proposed elevations (unchanged) – South & West**		
SITE	**Meridian Farm**		
CLIENT	Mr & Mrs R Shufflebotham		
NUMBER	KCC991/09 08/22ac		
DATE	August 2022	**SCALE**	1:100 at A3

KERNON COUNTRYSIDE CONSULTANTS
Brook Cottage, Purton Stoke, Swindon SN5 4JE
Tel 01793 771333 Fax 01793 778384