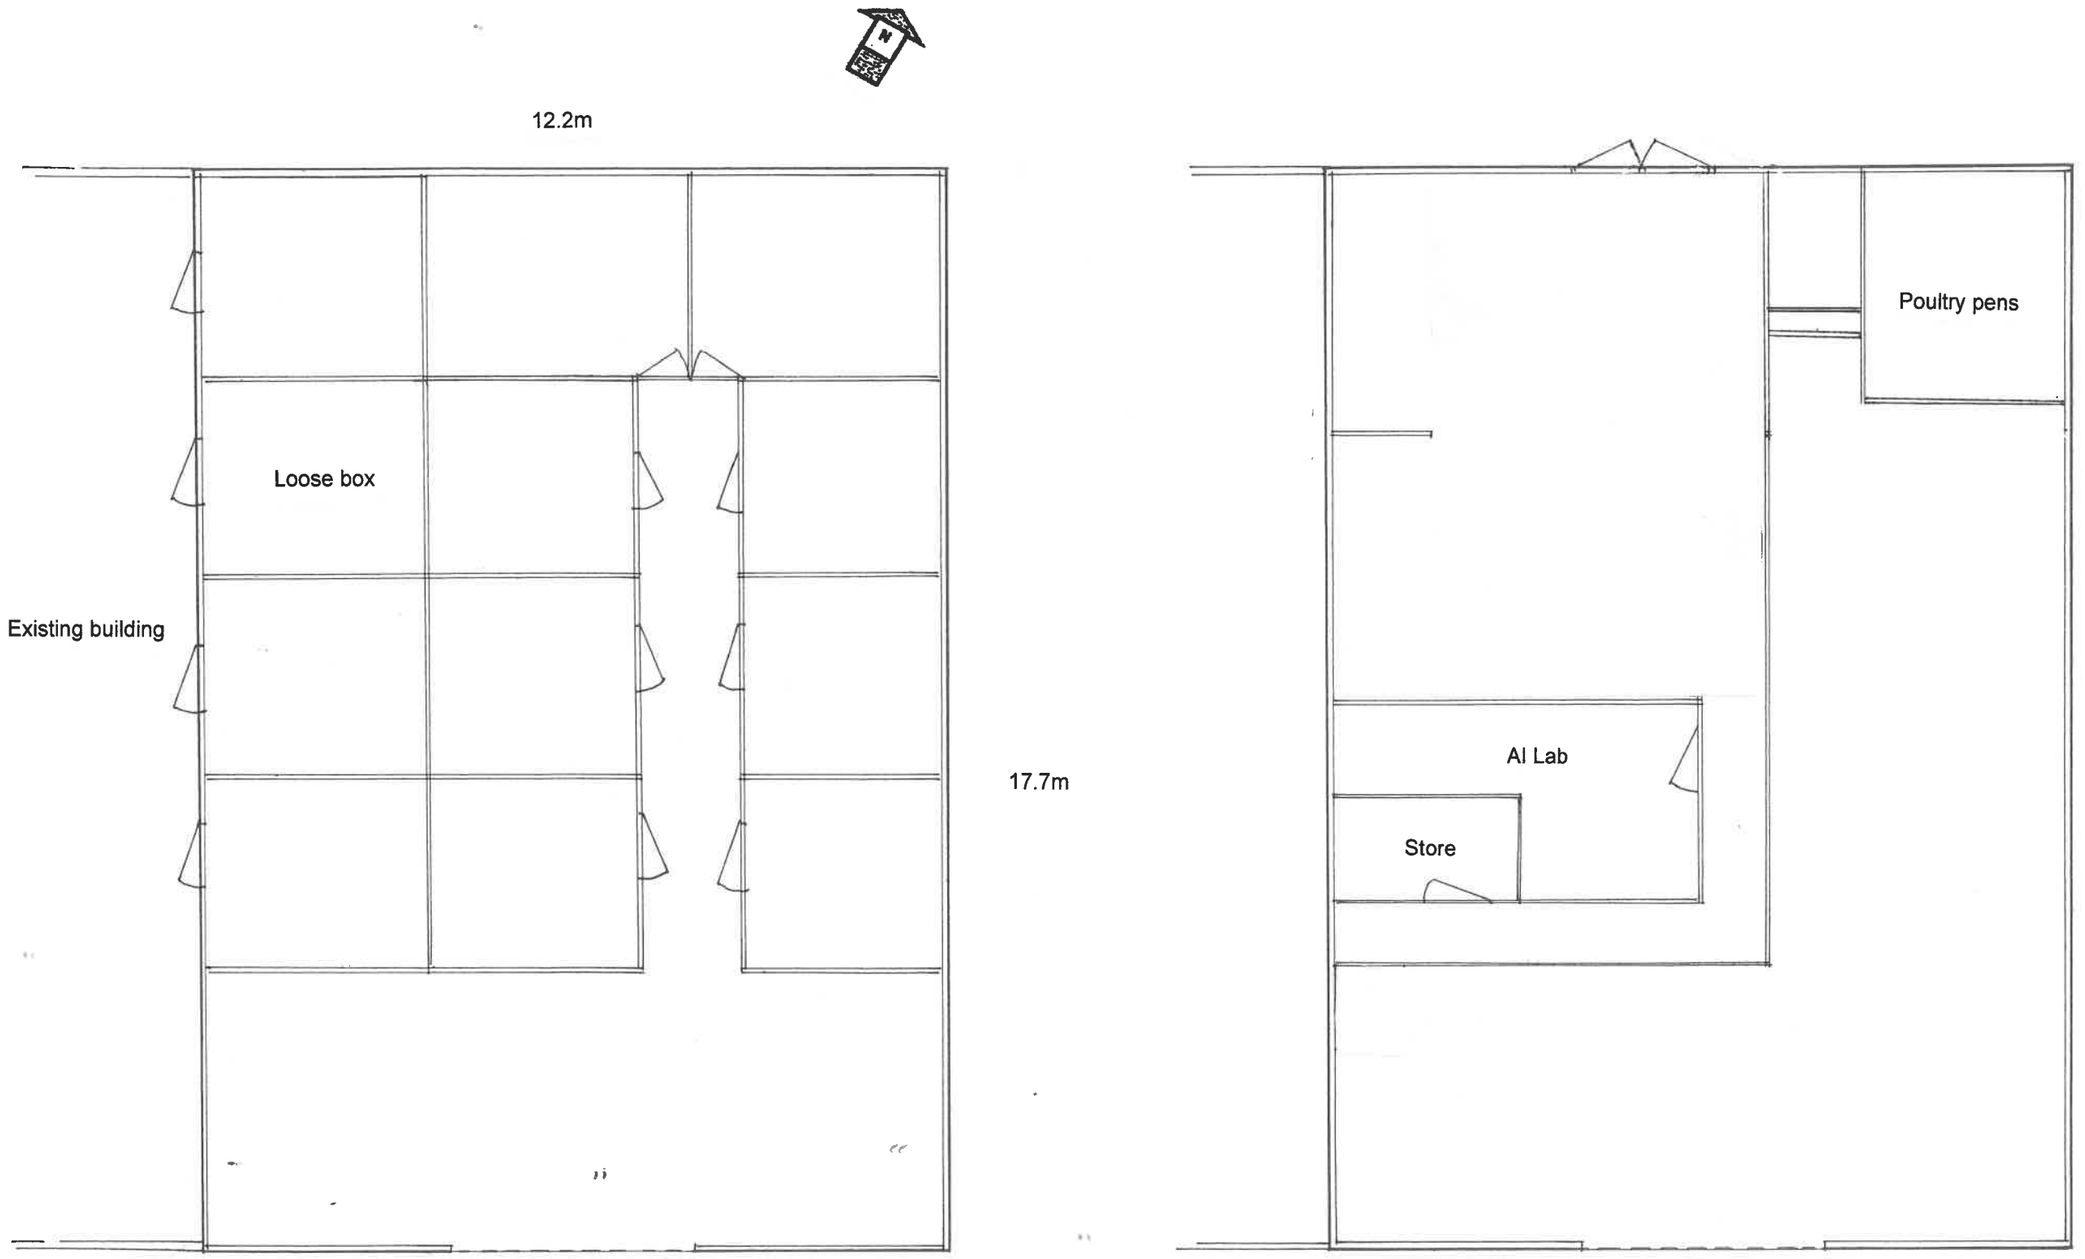


GROUND FLOOR PLAN

EXISTING

FIRST FLOOR PLAN

EXISTING

0m 1m 2m 3m 4m 5m

1:100

PLAN	**KCC991/10**		
TITLE	**Existing Floorplan**		
SITE	**Meridian Farm**		
CLIENT	Mr & Mrs R Shufflebotham		
NUMBER	KCC991/10 08/22ac		
DATE	August 2022	**SCALE**	1:100 at A3

KERNON COUNTRYSIDE CONSULTANTS
Brook Cottage, Purton Stoke, Swindon SN5 4JE
Tel 01793 771333 Fax 01793 778384