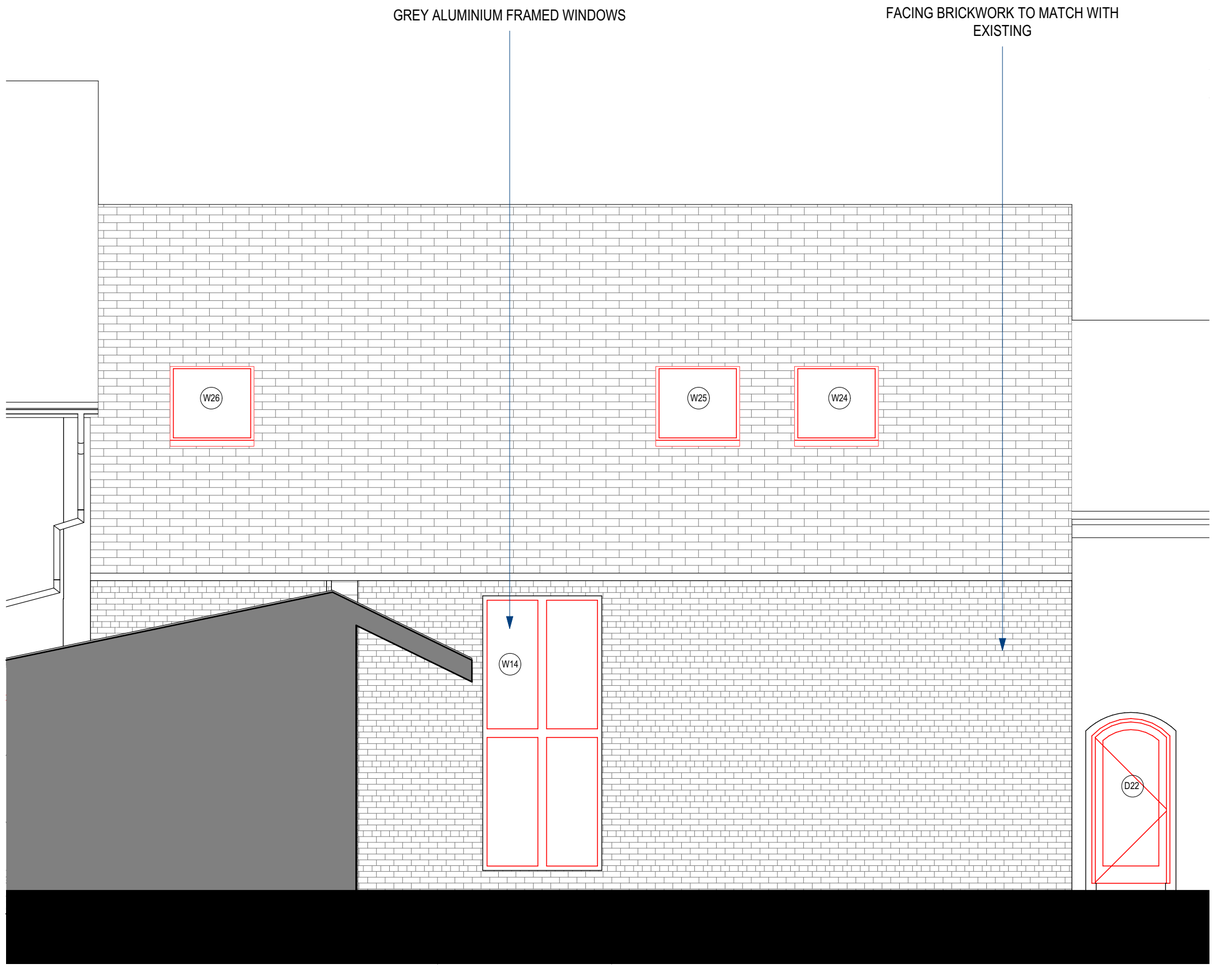

South West Elevation (1:50) Existing

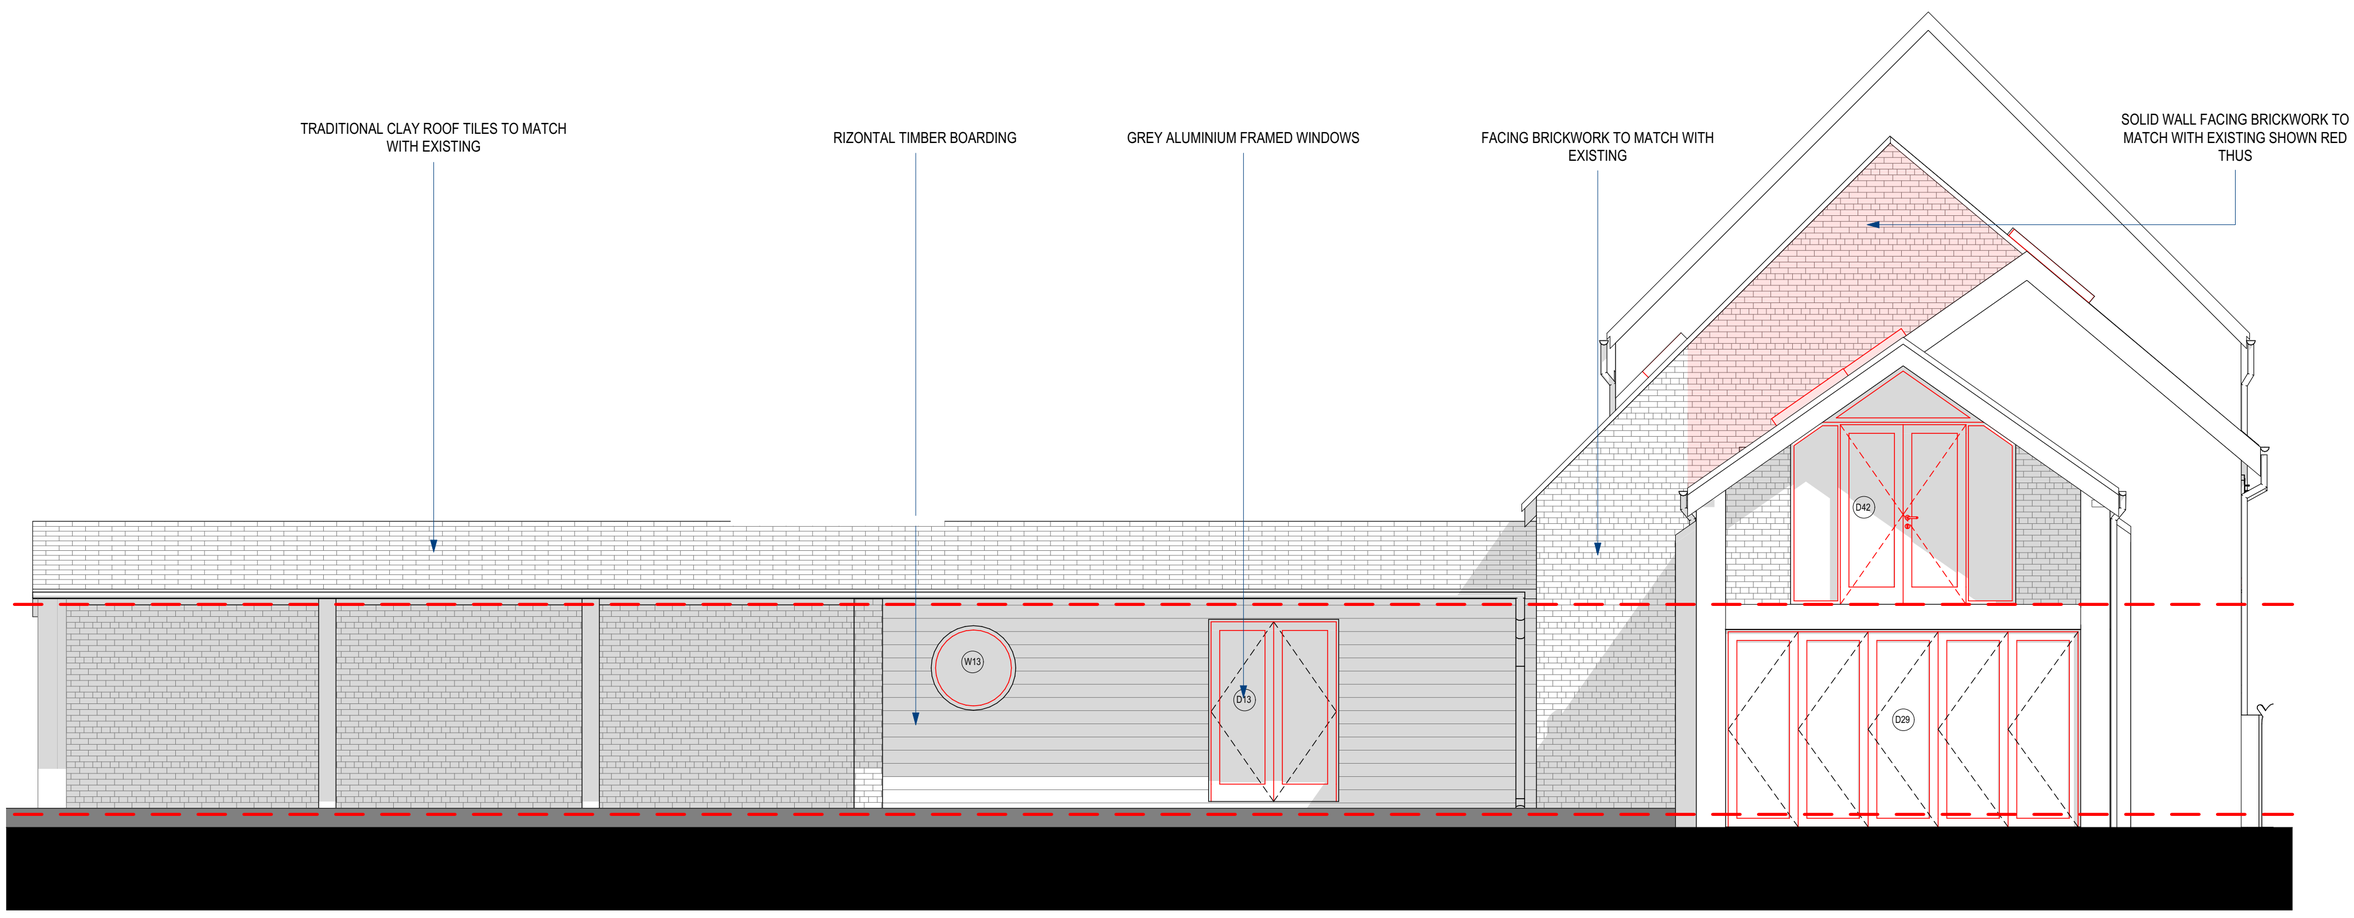

South East Elevation (1:50) Existing

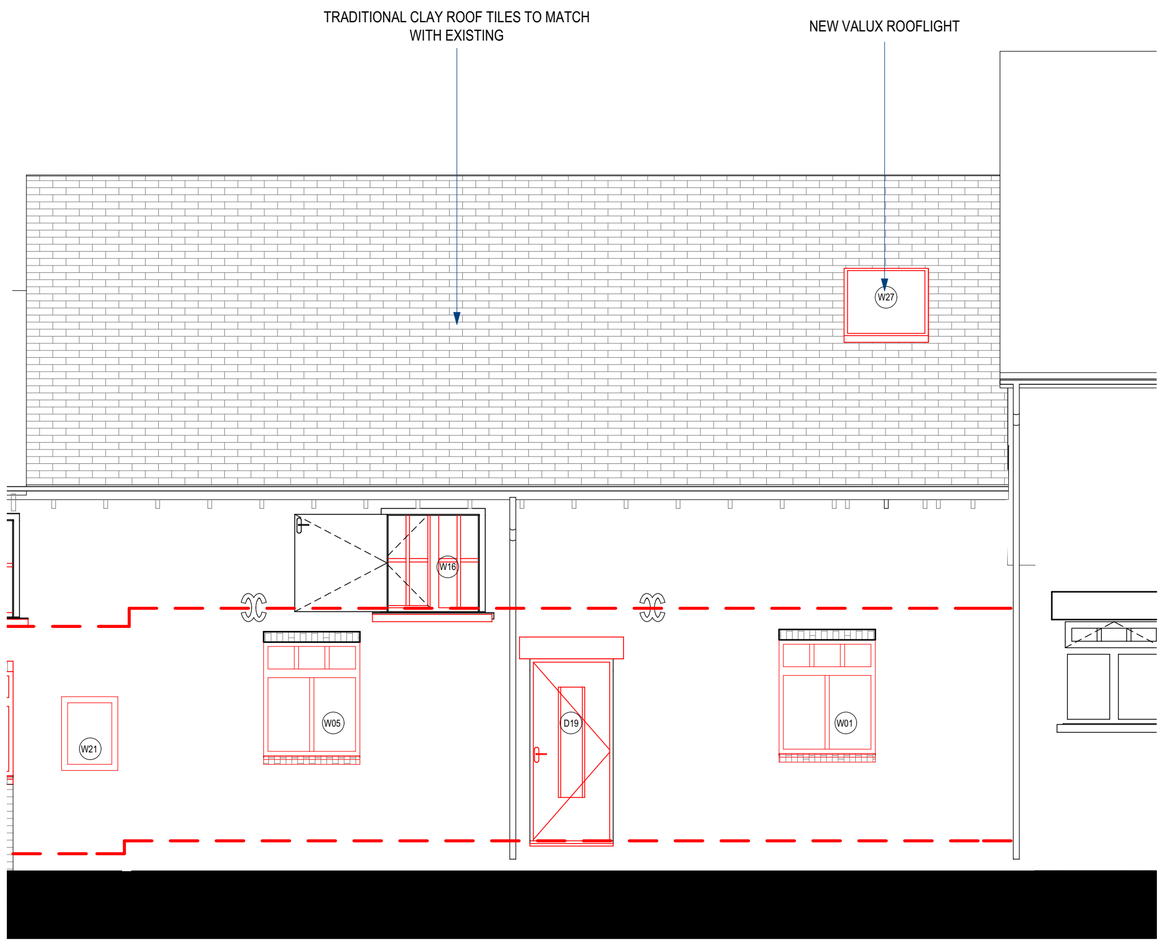

North East Elevation (1:50) Existing

Rev B - 27/06/17 - General alterations made

Rev ID Date Comment

wood | goldstraw | yorath
ARCHITECTS QUANTITY SURVEYORS CDM CO-ORDINATORS
Churchill House, Regent Road, Stoke on Trent, ST1 3RH.
Tel: 01782 208000 Fax: 01782 208712 E-mail: info@woodgoldstraw.co.uk
www.woodgoldstraw.co.uk

Client.
Mrs J Everist Young

Project.
Redevelopment of Caverswall Park Farm

Scale	Issue Date
1:50	14/07/2017
Sheet Size: A1	Drawn:

Title.
Elevations Primrose Barn. Existing

Drawing Number	/ (Revision)	Revison ID
4184-01-46		B

CAD file path:
X:\3 STEVE ENGLISH'S TEAM\DRAWING REGISTER\4184-01 Everist Young, Caverswall Park Farm \4184-01 Phase 2 - WD.pln

Copyright. Wood Goldstraw Yorath LLP.
Contractors are to check all dimensions on site and refer any discrepancies to the Architects immediately. Do not scale from this drawing.