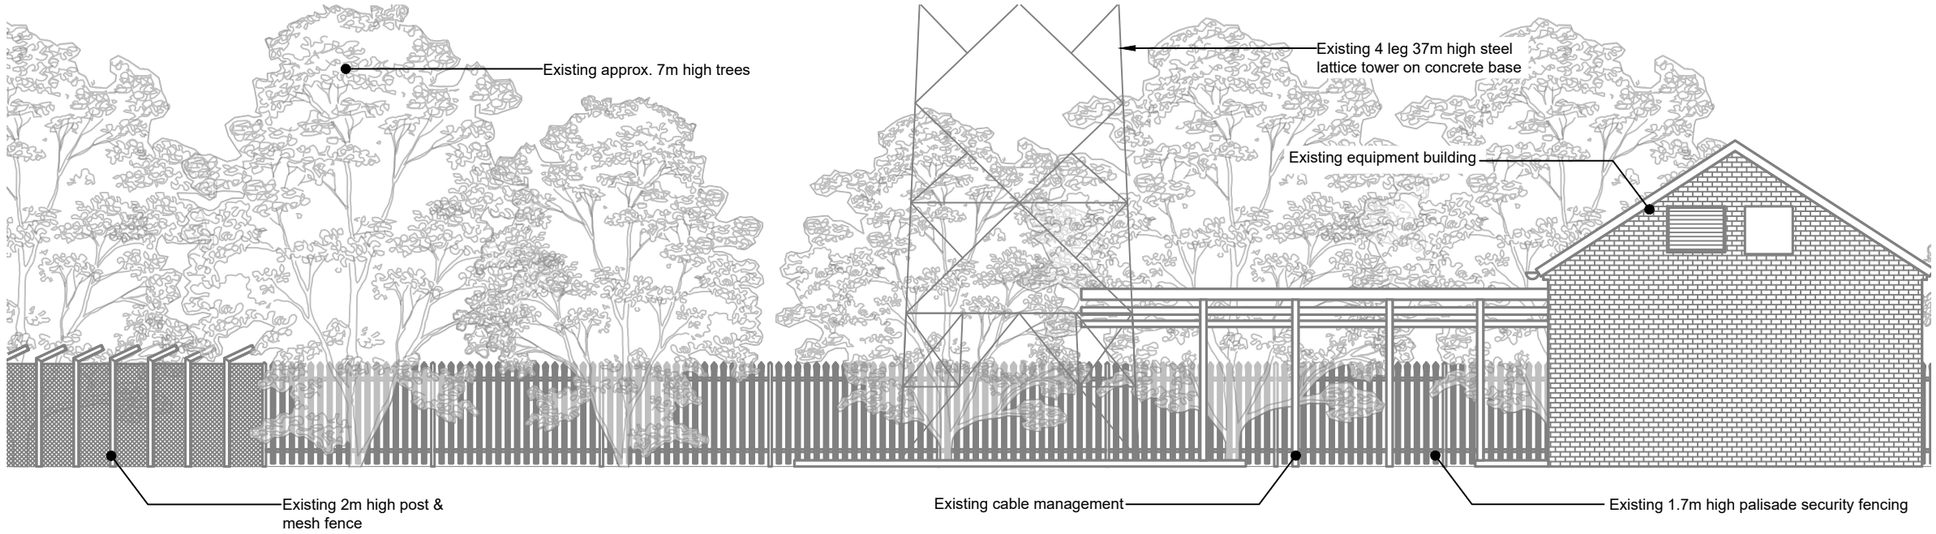

EXISTING ELEVATION 'A'

Scale 1:100

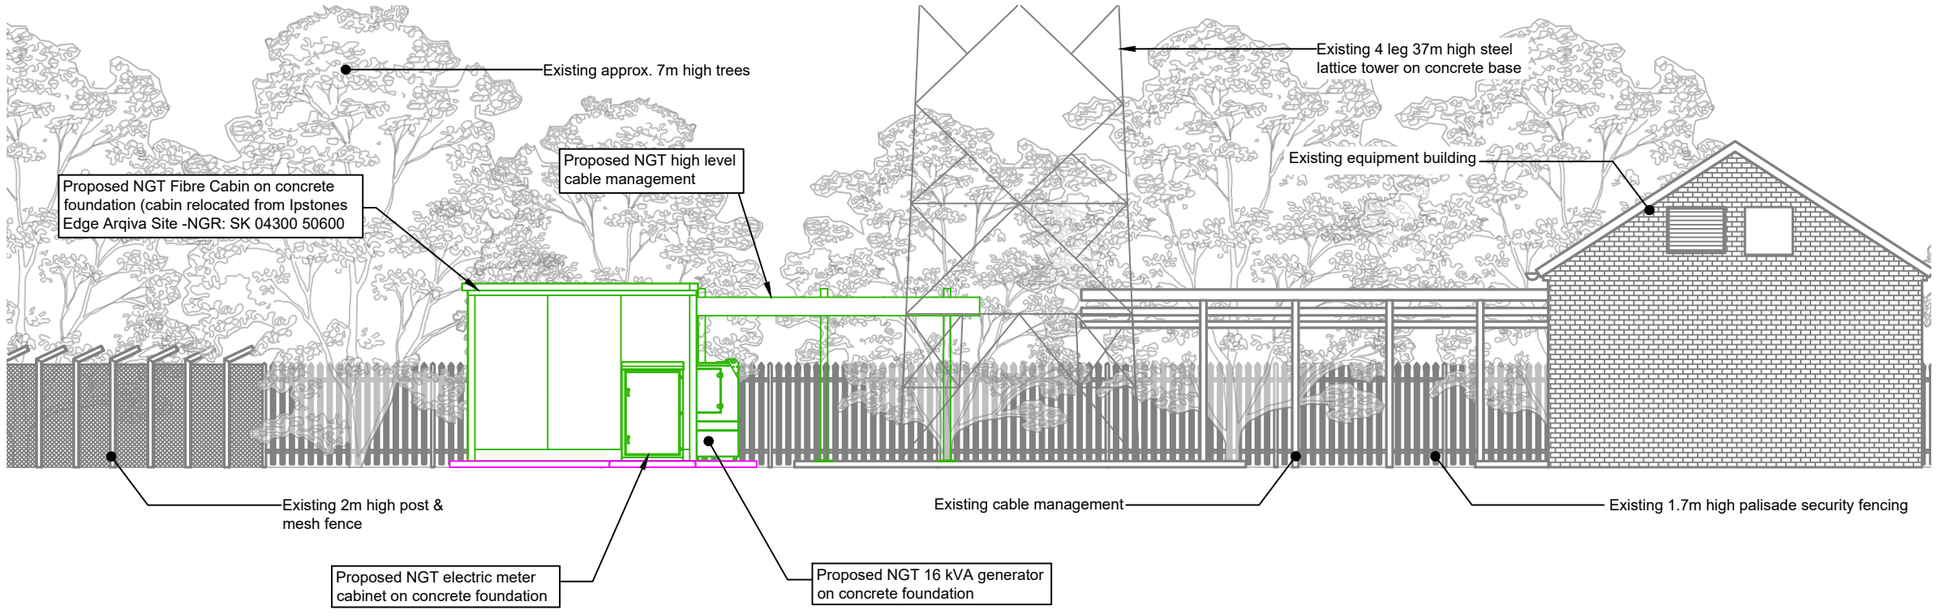

5000 0 5000 10000

ORIGINAL SCALE AT A3 - 1:100

ALL DIMENSIONS IN MILLIMETRES

PROPOSED ELEVATION 'A'

Scale 1:100

A3 ORIGINAL

INCHES 0 1 2

MILLIMETRES 0 10 20 30 40 50

SITE NGR - E: (4)04692 N: (3)50132

NOTES:
NGT = Nation Grid Telecoms
AC = Air Conditioning Unit
IC = Inspection Chamber
EP = Earth Pit

Rev	Description	Date	By
A	Planning Issue	28.03.23	PT

nationalgrid telecoms

National Grid Telecoms Ltd
Avon Bank
Feeder Road
Bristol BS2 0TB

Site No: TBC

Site Name: IPSTONES EDGE

Proposed Works: FIBRE CABIN / GENERATOR INSTALL

Site Address:
EDGE ROAD
IPSTONES
NEAR LINK
ST13 7QS

Drawing Title: ELEVATION 'A'

Scale:	Drawn:	Checked:
As Shown	PT	RJW
	Date: 28.03.23	Date: 28.03.23

Drawing No.	Rev.	Pack Issue
P1628-092-GA-104	A	A