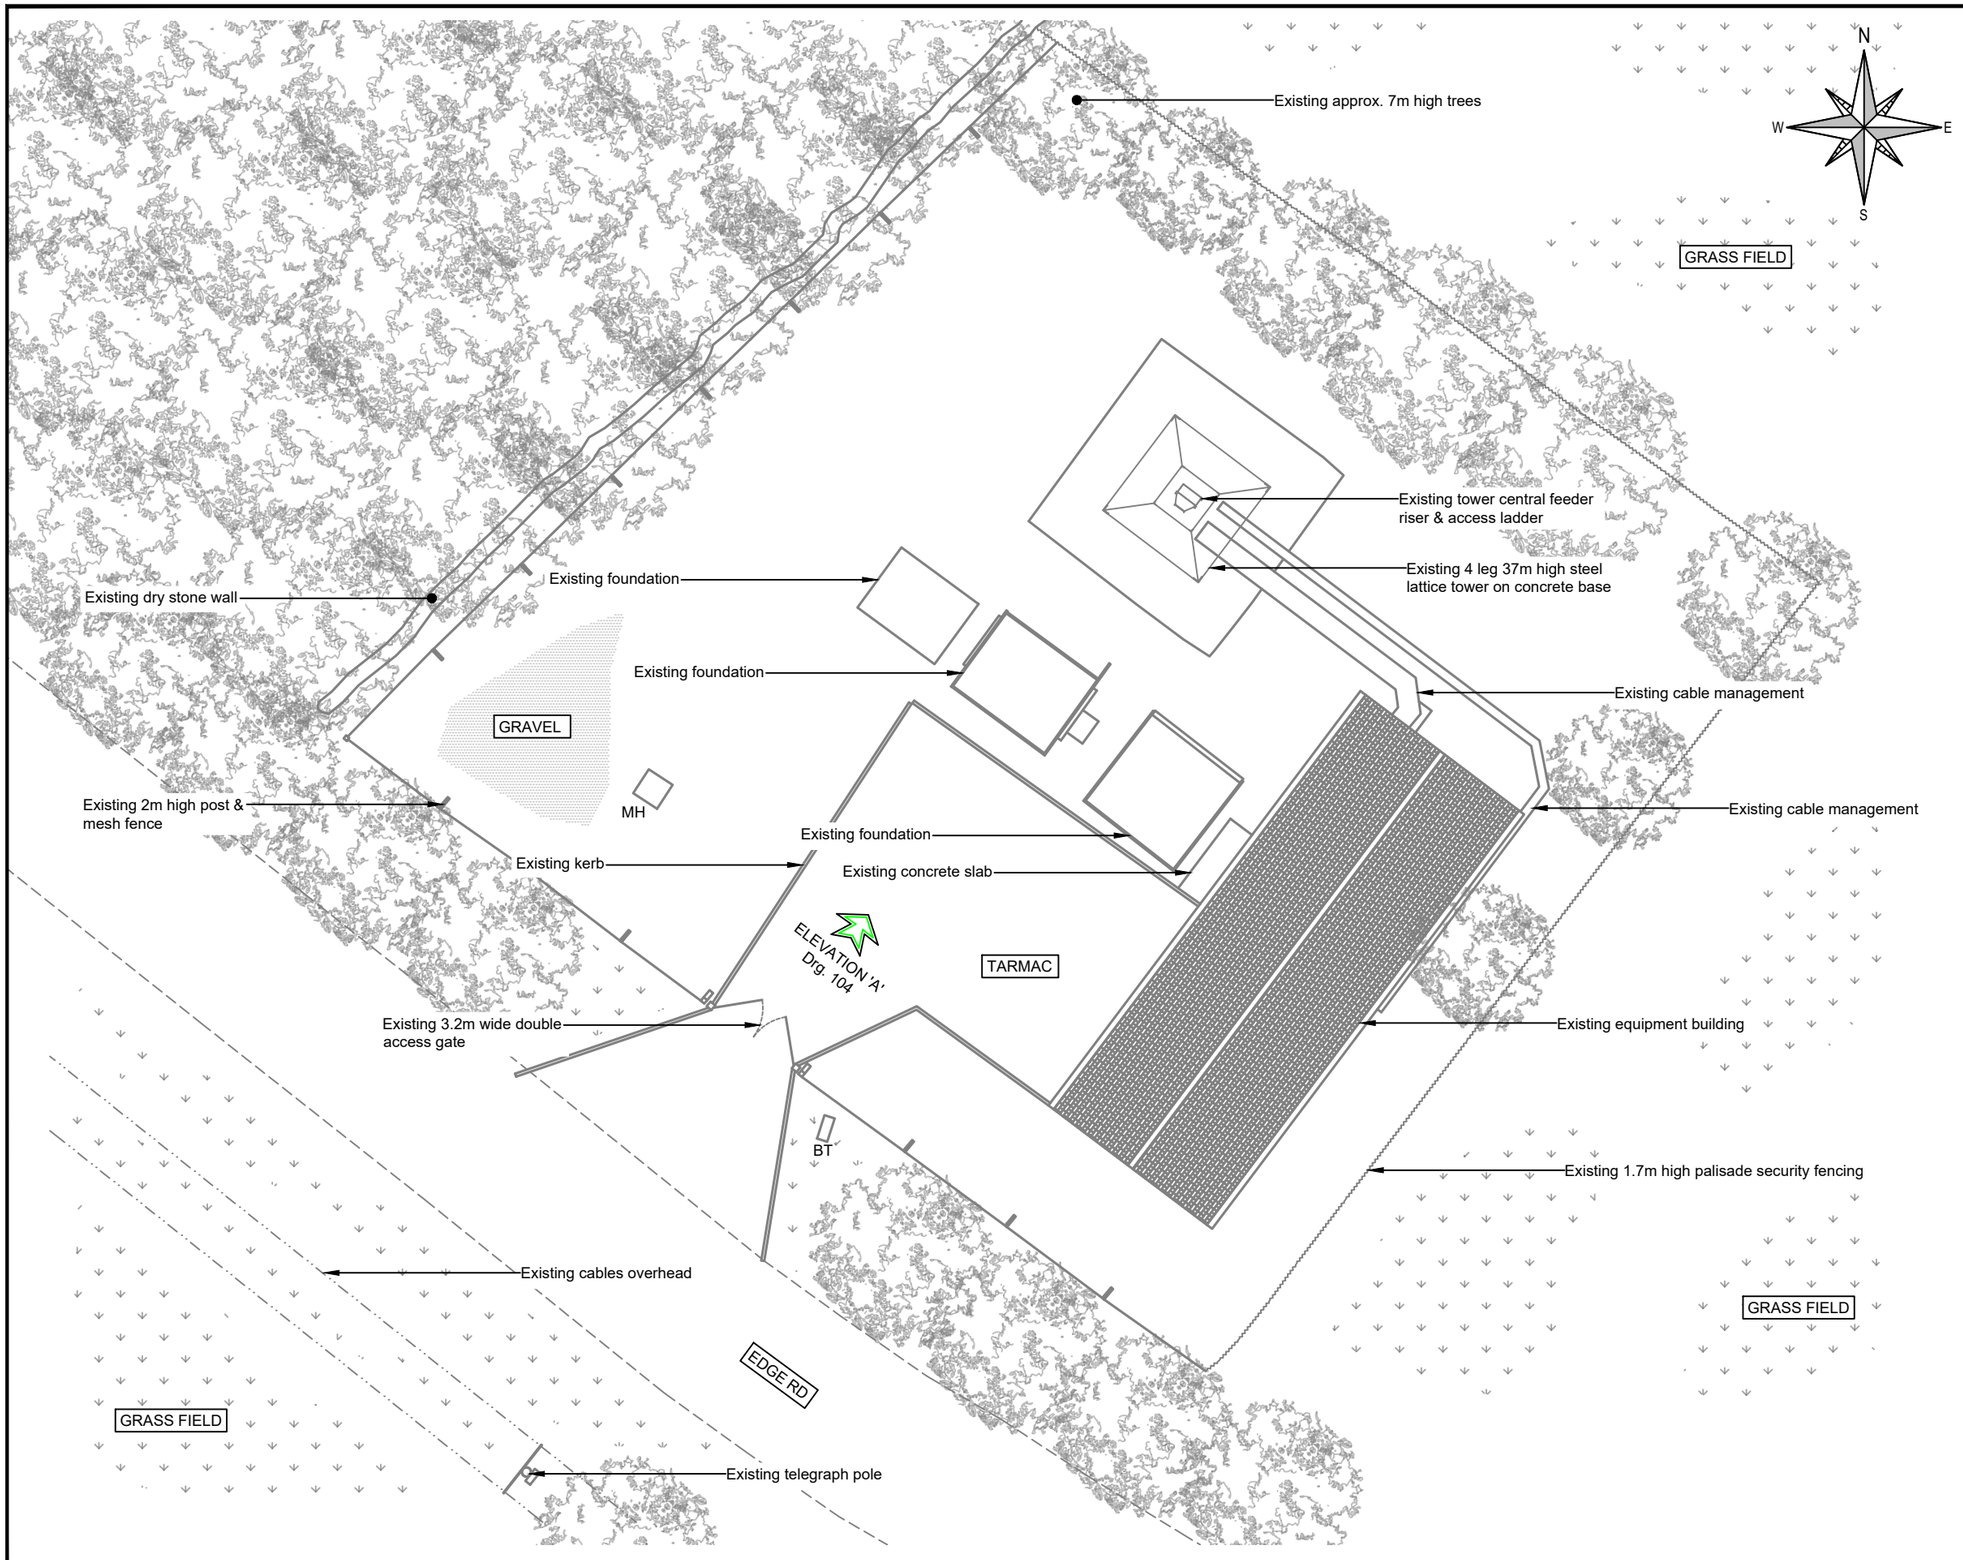


EXISTING SITE PLAN

Scale 1:200

A3 ORIGINAL

INCHES 0 1 2

MILLIMETRES 0 10 20 30 40 50

SITE NGR - E: (4)04692 N: (3)50132

NOTES:
NGT = Nation Grid Telecoms
AC = Air Conditioning Unit
IC = Inspection Chamber
EP = Earth Pit

Rev	Description	Date	By
A	Planning Issue	28.03.23	PT

nationalgrid telecoms

National Grid Telecoms Ltd
Avon Bank
Feeder Road
Bristol BS2 0TB

Site No:
TBC

Site Name:
IPSTONES EDGE

Proposed Works:
FIBRE CABIN / GENERATOR INSTALL

Site Address:
EDGE ROAD
IPSTONES
NEAR LINK
ST13 7QS

Drawing Title:
EXISTING SITE PLAN

Scale:	Drawn:	Checked:
As Shown	PT	RJW
	Date: 28.03.23	Date: 28.03.23

Drawing No.	Rev.	Pack Issue
P1628-092-GA-102	A	A