

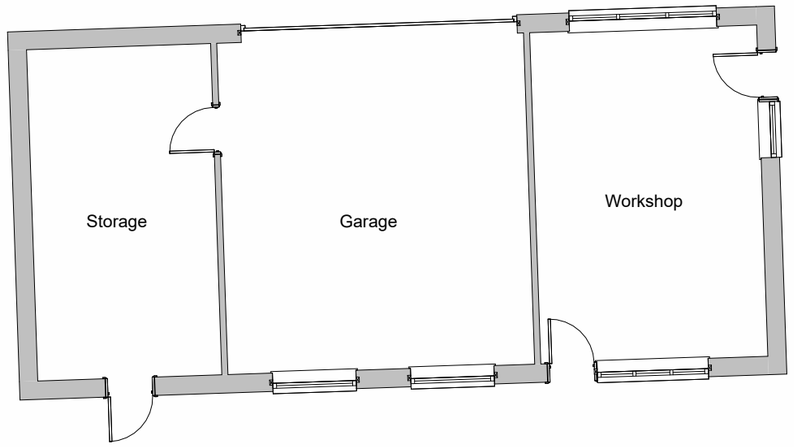


Existing Garage Floor Plan
1 : 100

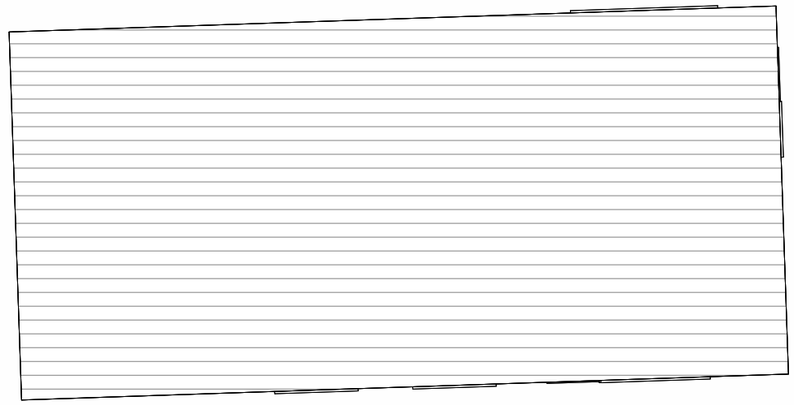


Existing Garage Roof Plan
1 : 100

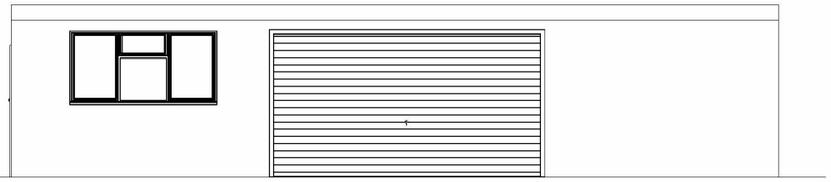

Existing Garage North
1 : 100



Existing Garang East
1 : 100

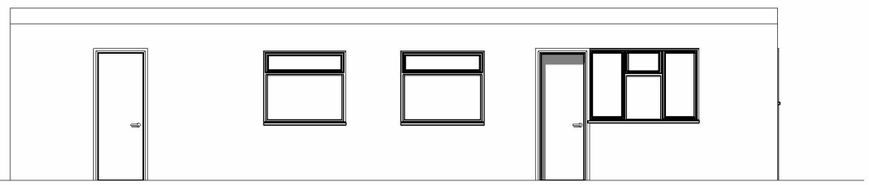


Existing Garage South
1 : 100



Existing Garage West
1 : 100



VISUAL SCALE 1:100

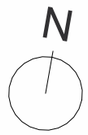

DRAWING REVISIONS

REV	DESCRIPTION	DATE	BY	CHK

NOTES

ALL DIMENSIONS TO BE VERIFIED ON SITE PRIOR TO THE COMMENCEMENT OF ANY WORK OR THE PRODUCTION OF ANY SHOP DRAWING. ALL DISCREPANCIES TO BE REPORTED TO THE ARCHITECT.

THIS DRAWING IS TO BE READ IN CONJUNCTION WITH ALL RELATED ARCHITECTS AND ENGINEER'S DRAWINGS AND ANY OTHER RELEVANT INFORMATION.

THIS DRAWING IS COPYRIGHT © OF DWA ARCHITECTS (LONDON) LTD.

DWA ARCHITECTS

DWA Architects (London) Ltd
Cyclops House
Link Business Park
York
United Kingdom
YO10 3JB

01904 544 400
dwa@dwa-architects.co.uk
www.dwa-architects.co.uk

CLIENT
Mr & Mrs Murphy

PROJECT
Steinfields Farm
Brown Edge
ST6 8TU

DRAWING TITLE
Existing Floor Plans & Elevations Garage

DRAWING STATUS
PLANNING

SCALE (@ A3)	DATE
1 : 100	25/05/23
DRAWN BY	CHECKED BY
MB	RT
JOB NO.	DWG NO. / REV
SW0144	SK(00)08