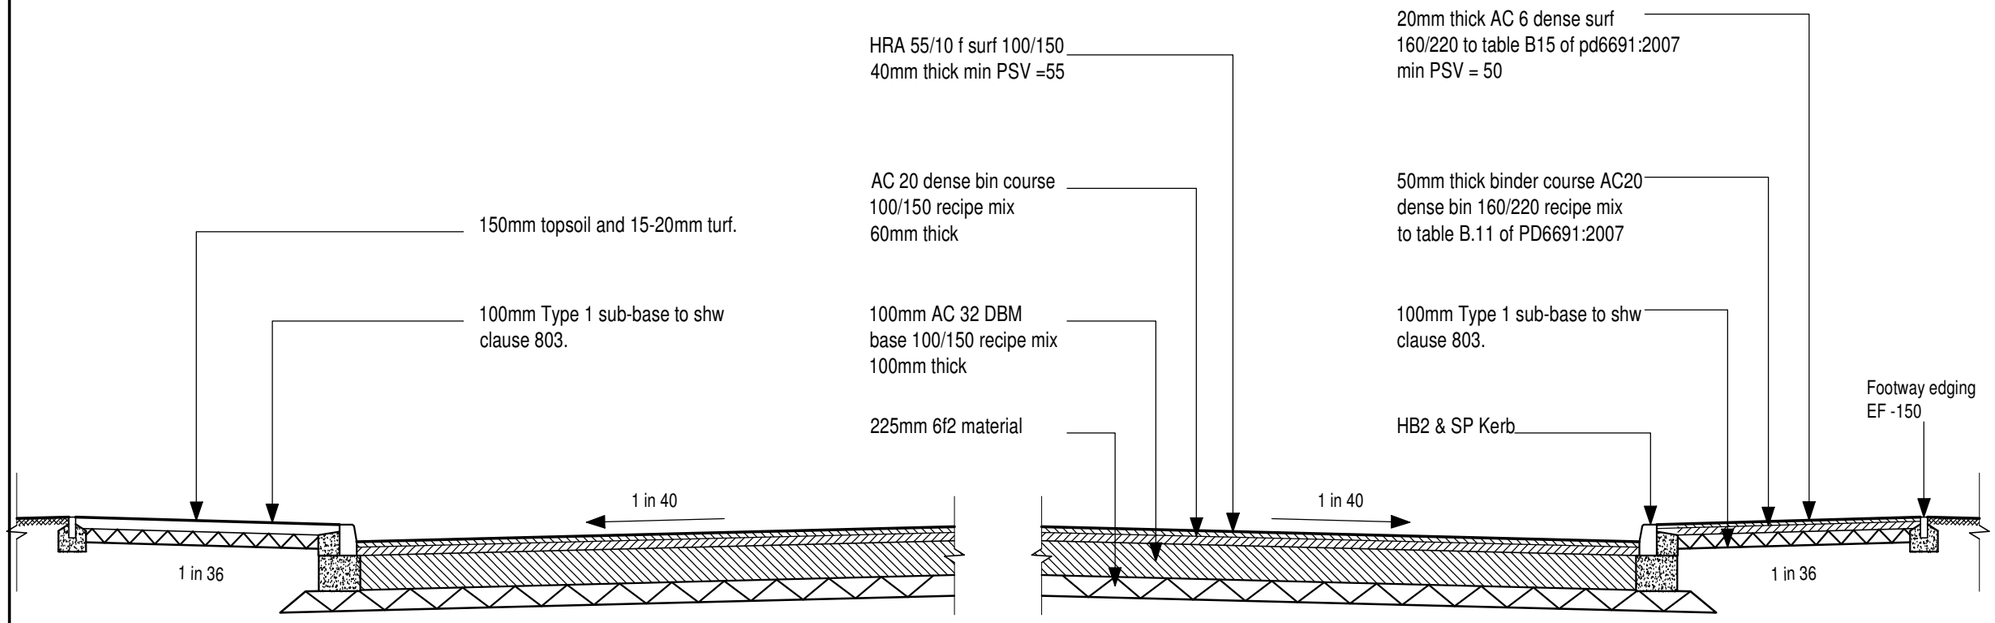

Bellmouth Entrance Details

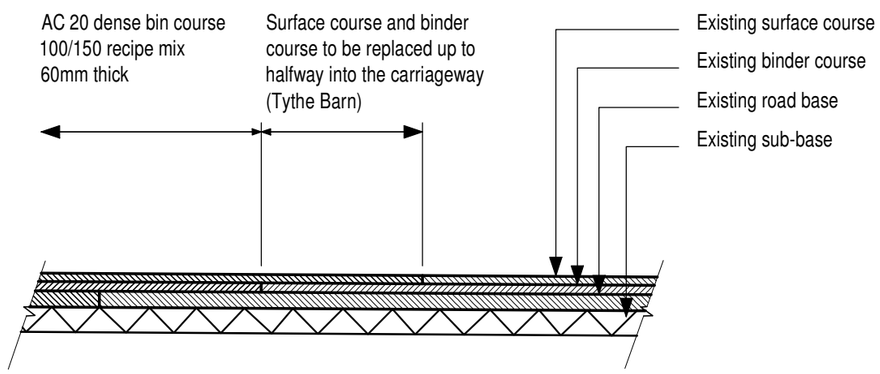

Typical Carriageway Tie-in Detail

Penlee Ltd

Proposed Housing Development
Ivy Cottage, Tythe Barn,
Alton,
Stoke-on-Trent,
ST10 4AZ

Planning Conditions
Bellmouth / Carriageway Details

Date	Sheet	Scale
June 2023	A3	-
Drg No.	Rev.	Drawn
2014-1983-42	-	NAW

A -

SAMMONS Architectural LIMITED
Chartered Institute of Architectural Technologists Registered Practice
10 Cawdry Buildings, Fountain Street, Leek. ST13 6JP
Telephone: 01538 386002
E-mail: info@sammonsltd.co.uk
Web: www.sammonsltd.co.uk

This drawing is copyright.
All dimensions must be checked prior to commencement.