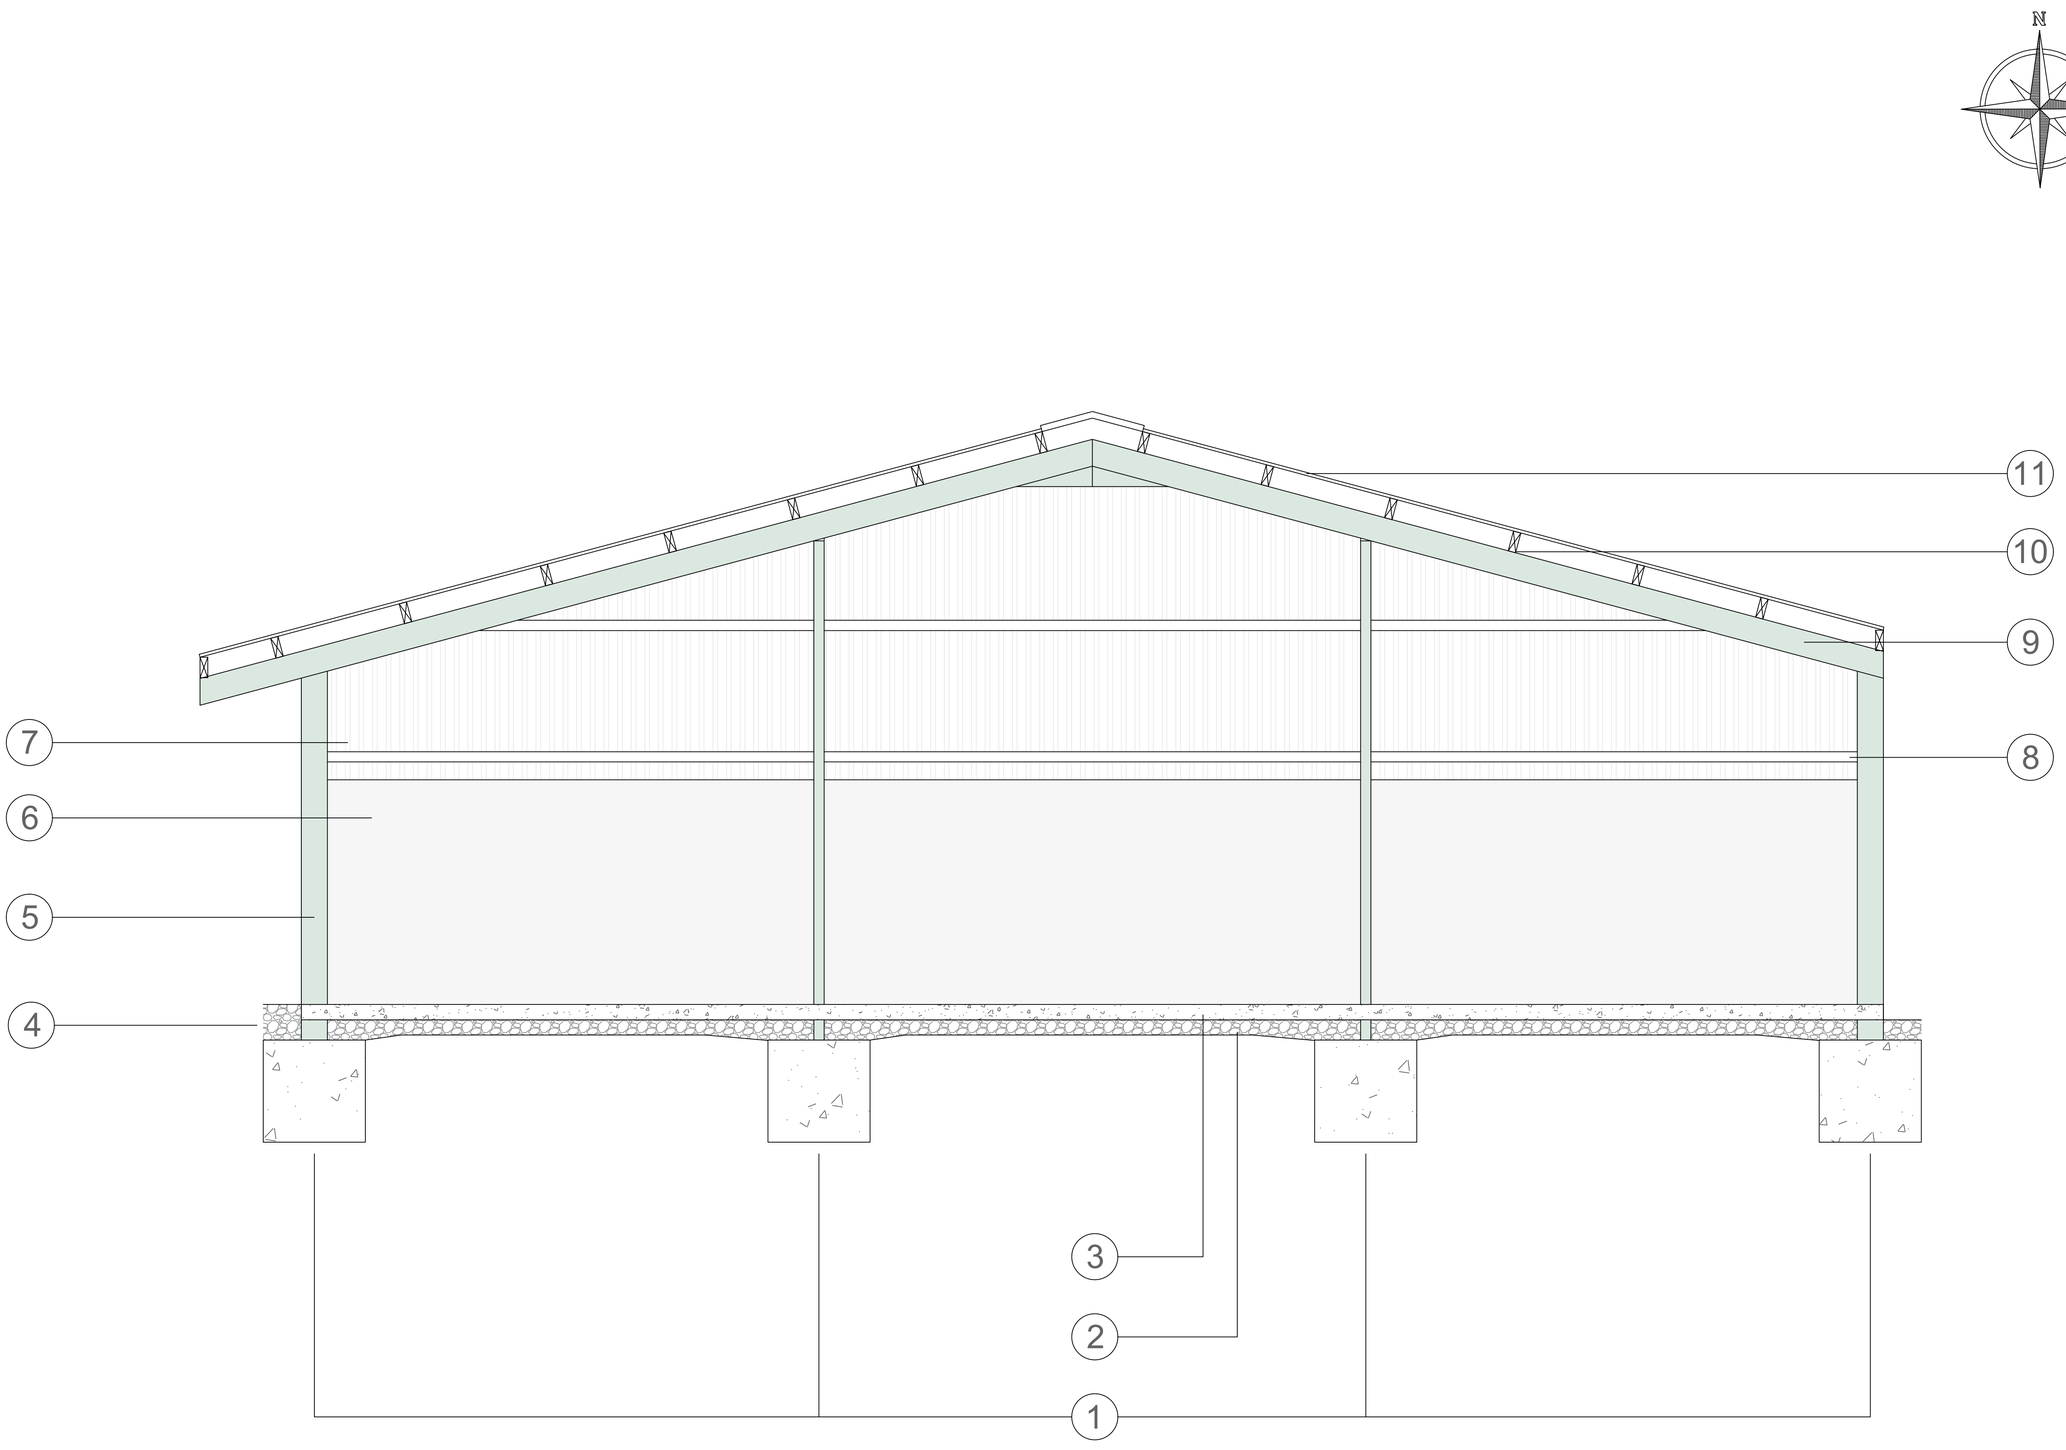

ALL DRAWINGS PREPARED BY ANDREW LARGE SURVEYORS LTD ARE TO BE UTILISED FOR PLANNING PURPOSES ONLY

EXISTING BUILDING:

1. EXISTING CONCRETE PAD FOUNDATIONS
2. EXISTING COMPACT TYPE 1 MOT STONE
3. EXISTING CONCRETE SLAB
4. CONTINUATION OF COMPACT HARDCORE
5. EXISTING STEEL STANCHIONS
6. EXISTING CONCRETE SHUTTERED WALLS
7. EXISTING EXTERNAL CLADDING
8. EXISTING TIMBER BATTENS
9. EXISTING STEEL RAFTERS
10. EXISTING TIMBER PURLINS
11. EXISTING FIBRE CEMENT ROOF SHEETING

ADDITIONAL NOTES:

BUILDING ALSO BENEFITS FROM WIND BRACING TO ONE GABLE END

AndrewLarge surveyors LTD

LAND AT NORTH PLANTATION
TENFORD LANE
TEAN
STAFFORDSHIRE
ST10 4EL

EXISTING CROSS SECTION
SCALE: DO NOT SCALE