


Front Elevation




Side Elevation



Rear Elevation

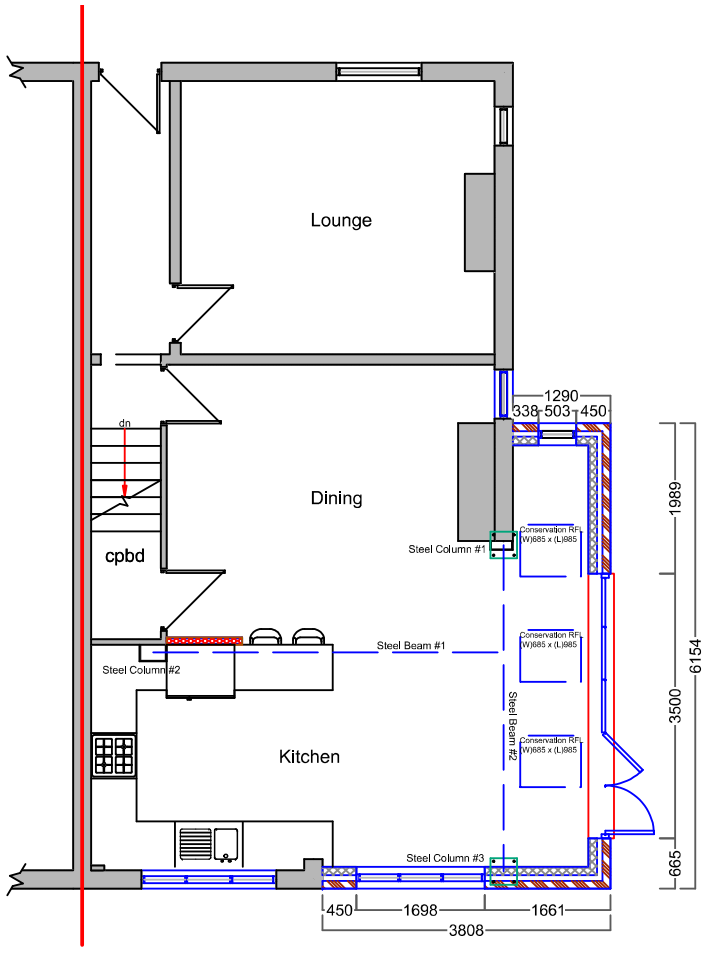

Ground Floor Plan

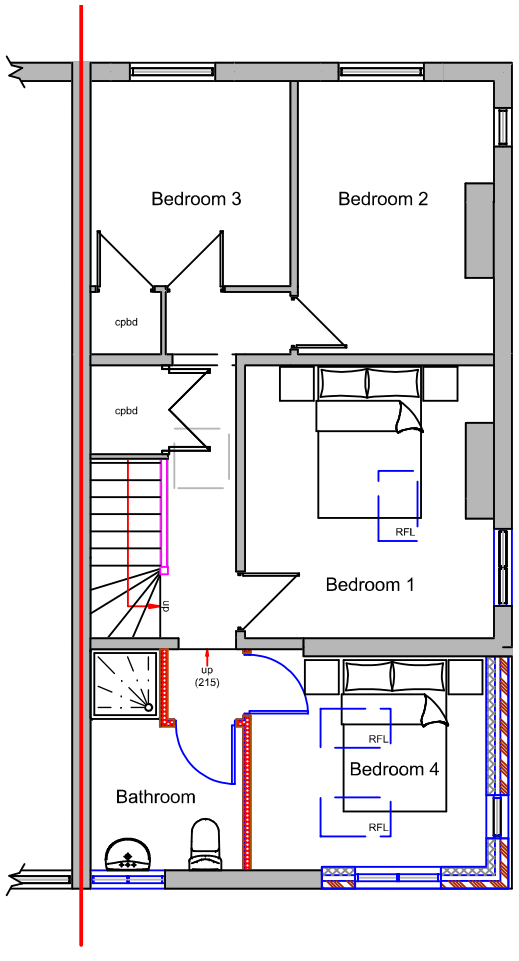

First Floor Plan

Metres

1 2 3 4 5 10

SCALE 1:100

DBD Architectural Consultancy Ltd ©2023

1. Copyright is vested with DBD Architectural Consultancy Ltd.

2. All dimensions to be checked on site before proceeding.

3. Contractor to check/adjust dimensions of new work to suit existing conditions.
Do not assume existing structure or details are plumb, square or level.

4. Contractor must notify the architect of any discrepancies before proceeding.

5. All drawings to be read in conjunction with all other consultants drawings and specs.

Rev	Date	Description
O	19.06.23	Minor Amendment
N	08.06.23	Minor Amendment
M	08.06.23	Side Extension Added
L	10.05.23	Minor Amendment
K	12.04.23	Amendments following clients comments
J	11.04.23	Amendments following clients comments
I	06.04.23	Two Storey Extension
H	19.12.22	Revised Dormer Extension
G	19.10.22	Bat Access Tiles added
F	19.04.22	Minor Amendments
E	29.03.22	Minor Amendments
D	28.03.22	Amendments made following clients comments
C	28.03.22	Amendments made following clients comments
B	11.03.22	Amendments made following clients comments
A	02.03.22	Amendments made following clients comments

DBD Architectural Consultancy

DBD Architectural Consultancy Ltd
50 Broad Street, Leek,
Staffordshire, ST13 5NS
01538 383118
mail@dbdconsultants.co.uk
www.dbdconsultants.co.uk

Client
Mr C Thomas and Ms S Rigby
18 Riverside
Oakamoor
ST10 3AE

Project
Two Story Rear Extension and single storey side extension

Title
Plans as Proposed

Stage: Planning
Size: A3
Scale: 1:100
Date: 16.02.22
Job No: 2206
Drawing Number: PL 030