
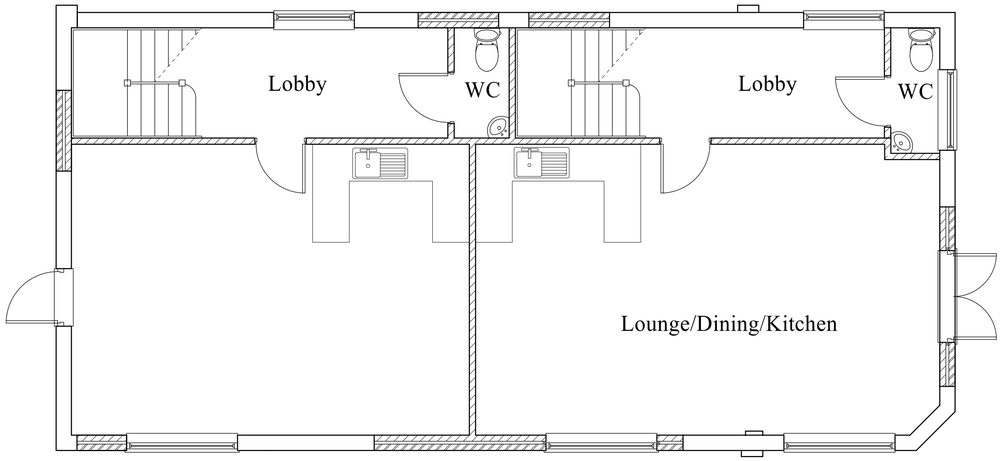


UNIT 7

UNIT 8

UNIT 1

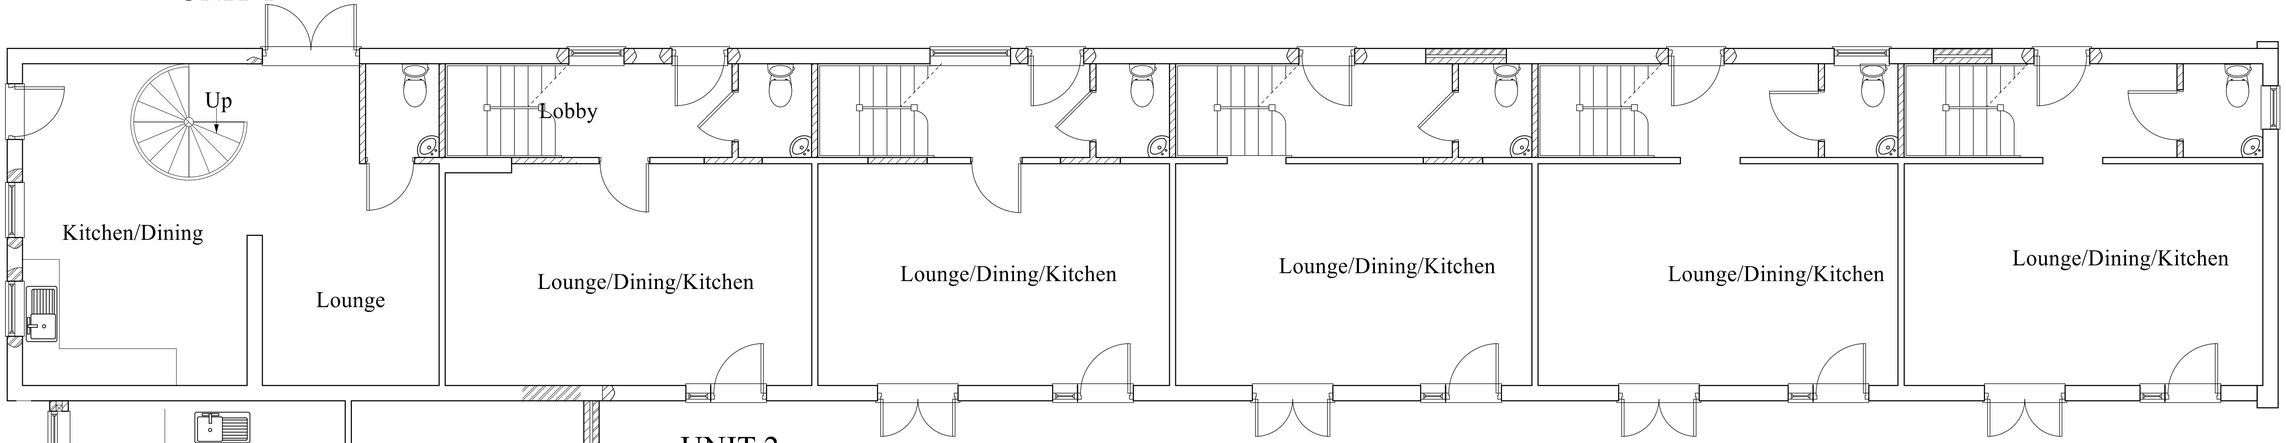


UNIT 2

UNIT 3

UNIT **4**

UNIT 5

UNIT 6

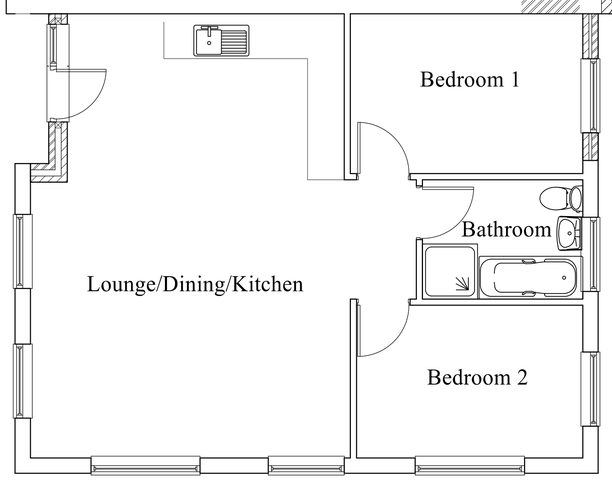

UNIT 9

GROUND FLOOR PLAN (AS PROPOSED)

Amendments:
A 17-04-2023 Units 1 & 9 amended

IAN TITTERTON

MARCH 2023
CONVERSION OF FORMER RESIDENTIAL ACCOMMODATION INTO FLATS AT
MOORSIDE LODGE,
MOOR COURT,
OFF FARLEY ROAD,
OAKAMOOR,
STOKE-ON-TRENT.
ST10 3BD

SCALE (At A1):
PLANS 1:50

DRAWN BY:
MALCOLM SALES
QUANTITY SURVEYORS, DESIGNERS & BUILDING COST CONSULTANTS
CURCHILL SUITE,
LULWORTH HOUSE,
51, HIGH STREET,
CHEADLE, STOKE-ON-TRENT,
STAFFS. ST10 1AR
TEL: 01538 757233
MOB: 07889 225437
E-MAIL: Malcolm.sales@salesqs.co.uk

GROUND FLOOR PLANS AS PROPOSED

FOR PLANNING & BUILDING REGULATIONS APPLICATIONS

DRAWING NR. 2209/10/06/A