
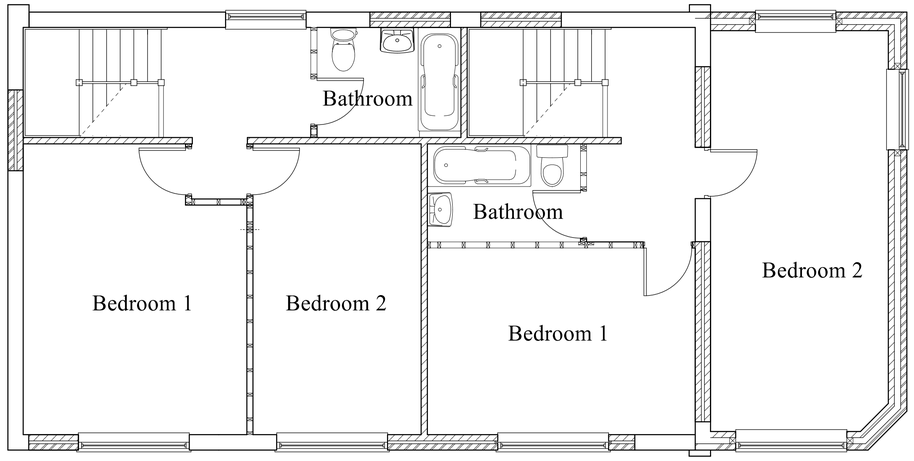


UNIT 7 UNIT 8

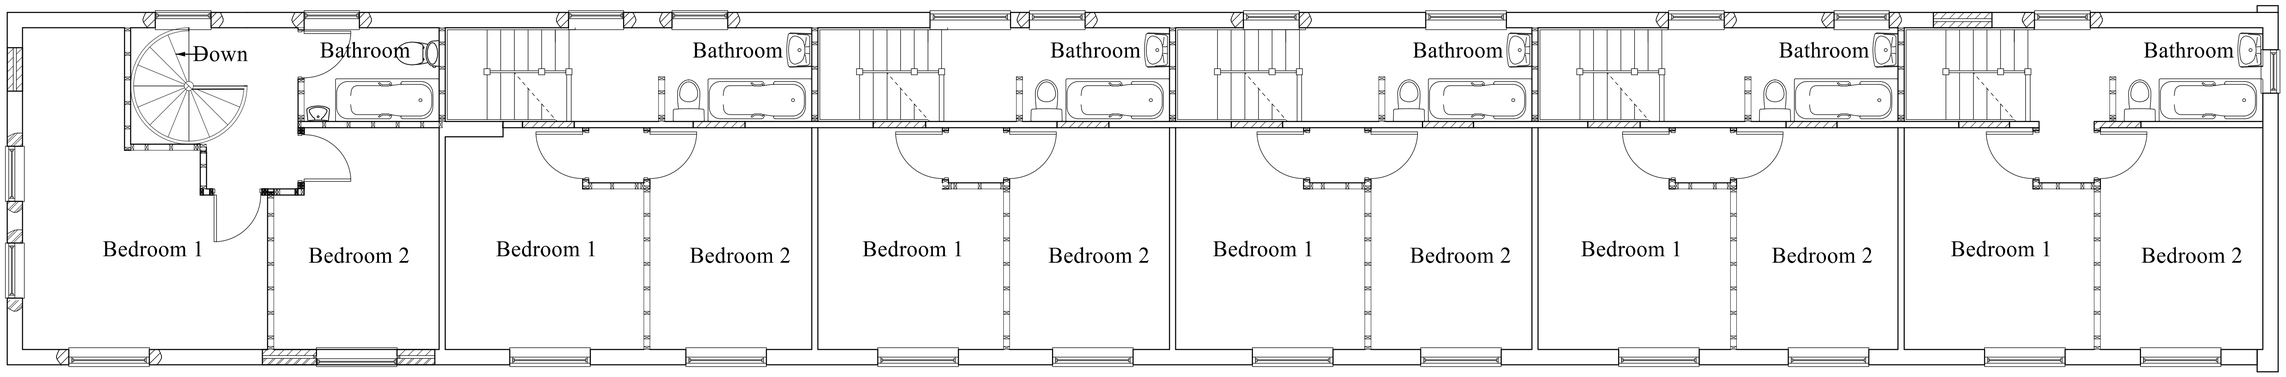

UNIT 1 UNIT 2 UNIT 3 UNIT 4 UNIT 5 UNIT 6

FIRST FLOOR PLANS
(AS PROPOSED)

Amendments:
A 17-04-2023 Unit 1 amended

IAN TITTERTON

MARCH 2023
CONVERSION OF FORMER RESIDENTIAL ACCOMMODATION INTO FLATS
AT
MOORSIDE LODGE,
MOOR COURT,
OFF FARLEY ROAD,
OAKAMOOR,
STOKE-ON-TRENT.
ST10 3BD

SCALE (At A1):
PLANS 1:50

DRAWN BY:

MALCOLM SALES
QUANTITY SURVEYORS, DESIGNERS
& BUILDING COST CONSULTANTS
CURCHILL SUITE,
LULWORTH HOUSE,
51, HIGH STREET,
CHEADLE, STOKE-ON-TRENT,
STAFFS. ST10 1AR
TEL: 01538 757233
MOB: 07889 225437
E-MAIL: Malcolm.sales@salesqs.co.uk

FIRST FLOOR PLANS
AS PROPOSED

FOR PLANNING & BUILDING REGULATIONS APPLICATIONS

DRAWING NR. 2209/10/07/A