
SMD/2023/0284.

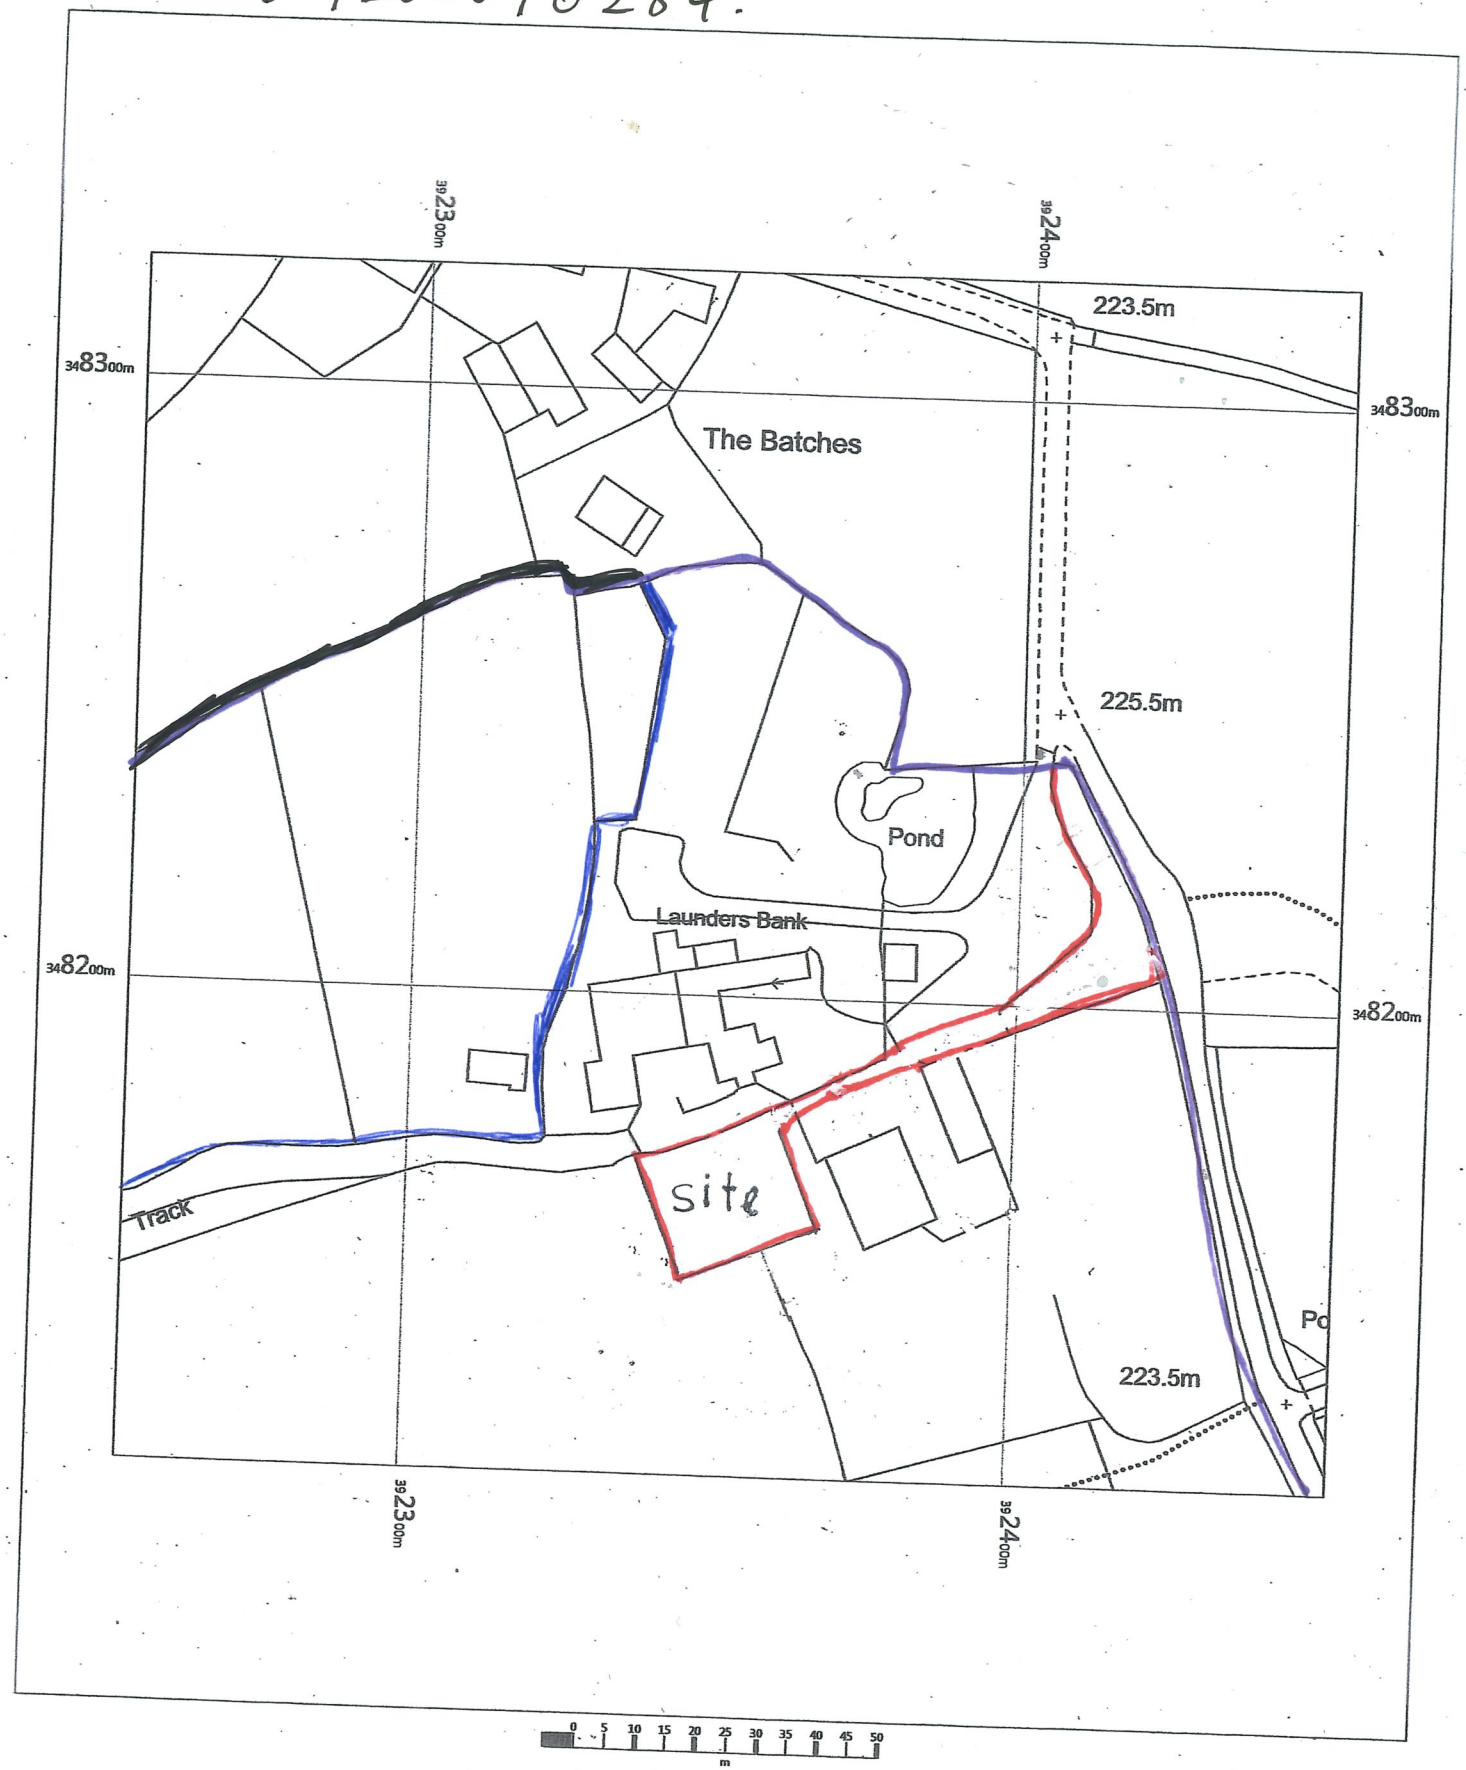

OS MasterMap 1250/2500/10000 scale
Friday, March 2, 2018, ID: BW1-00694494
www.blackwellmapping.co.uk

1:1250 scale print at A4, Centre: 392353 E, 348220 N

©Crown Copyright Ordnance Survey. Licence no. 100041041

N

BLACKWELL'S
www.blackwellmapping.co.uk
TEL: 0113 245 2623
maps.leeds@blackwell.co.uk