ANDREW WALLACE ARCHITECTS
+ INTERIOR DESIGNERS

The old bakery
Vicker grove, West didsbury
Manchester, M20 1LJ

www.andrewwallacearchitects.co.uk
e: info@awallacearchitects.co.uk

t: 0161 448 0483
f: 0161 445 1635

Job number
222

Drawing number
P.03GA.E001

Title
Proposed North Elevation

Scale
1:100 @ A3

Issue for

Date
12.06.2023

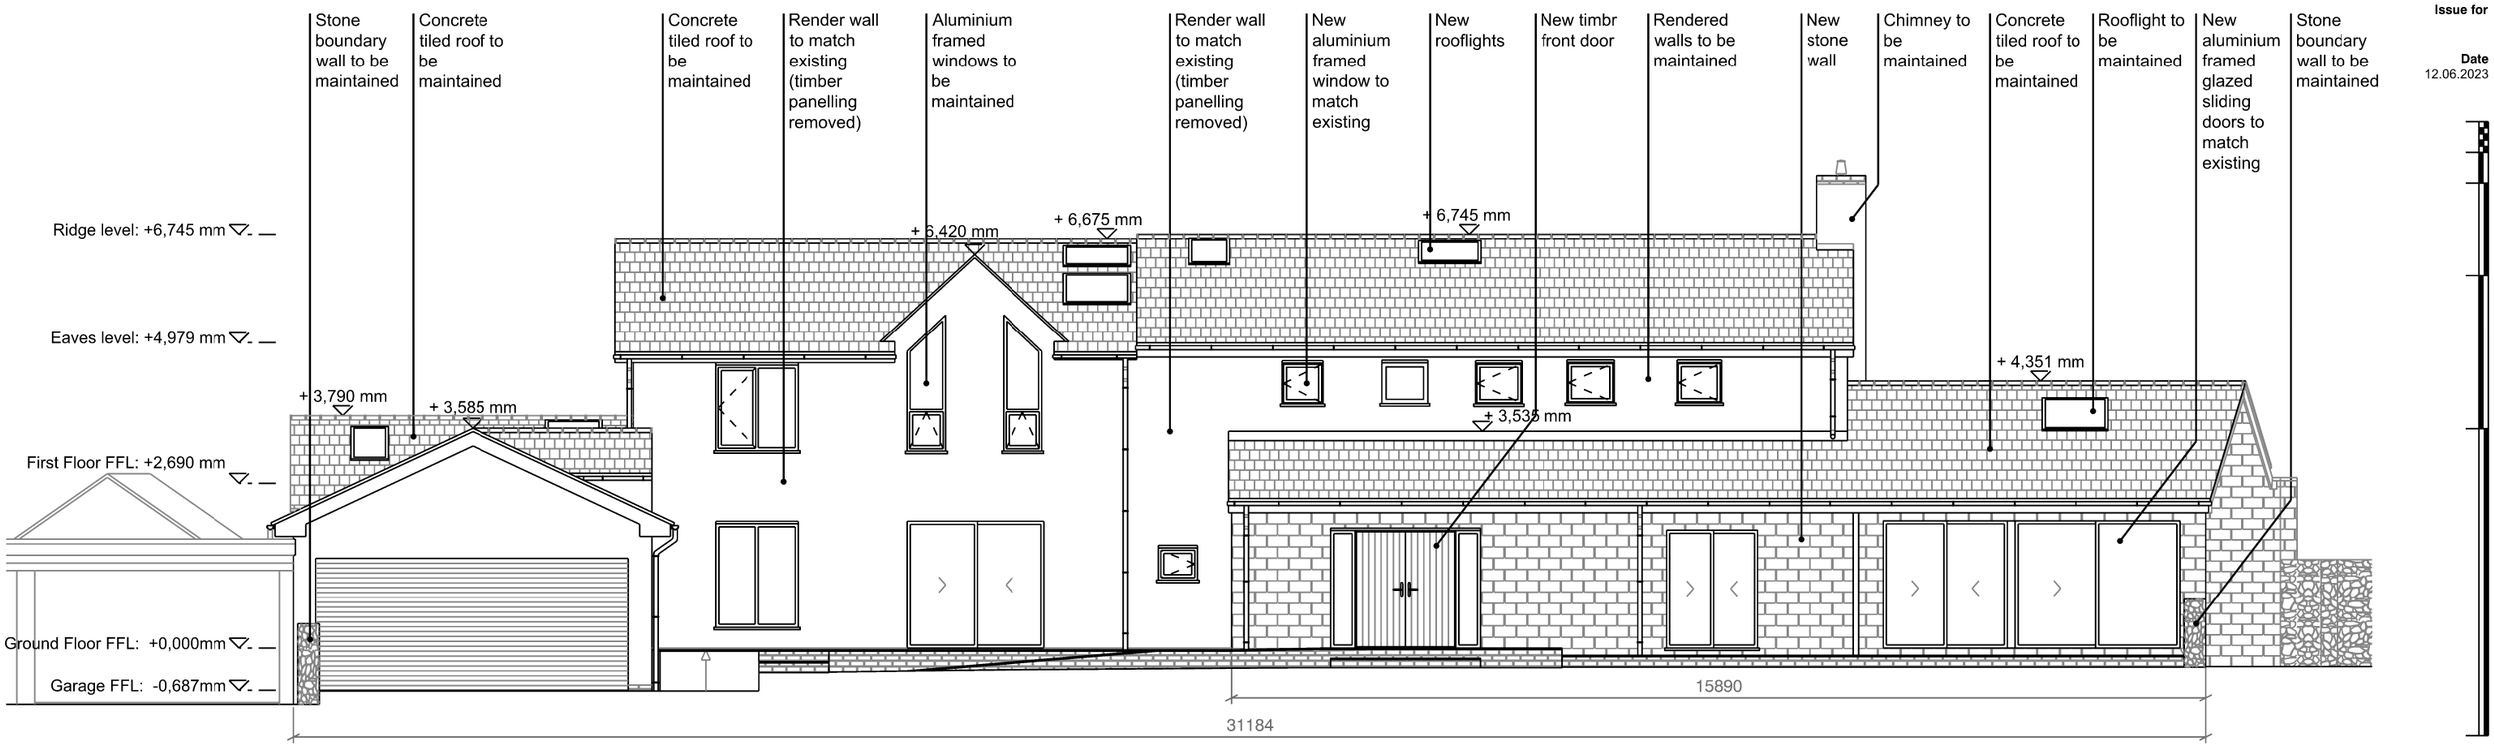

Rev/Date
Rev A - 27.05.22

Proposed North Elevation

This design and drawing is the copyright of Andrew Wallace Architects and Interior Designers and may not be reproduced in any form whatsoever without prior express written consent