

Copyright of this drawing is vested in the Architect and it must not be copied or reproduced without consent. Figured dimensions only are to be taken from this drawing. All contractors must visit the site and be responsible for taking and checking all dimensions relative to their work. Hewitt&Carr Architects Ltd are to be advised of any variation between drawings and site conditions.
CLIENTS ARE ADVISED TO CLARIFY DIMENSIONS WITH THE ARCHITECT PRIOR TO SETTING OUT AND NOT TO SCALE FROM THE DRAWING

Rev.	Drawn	Comments	Date

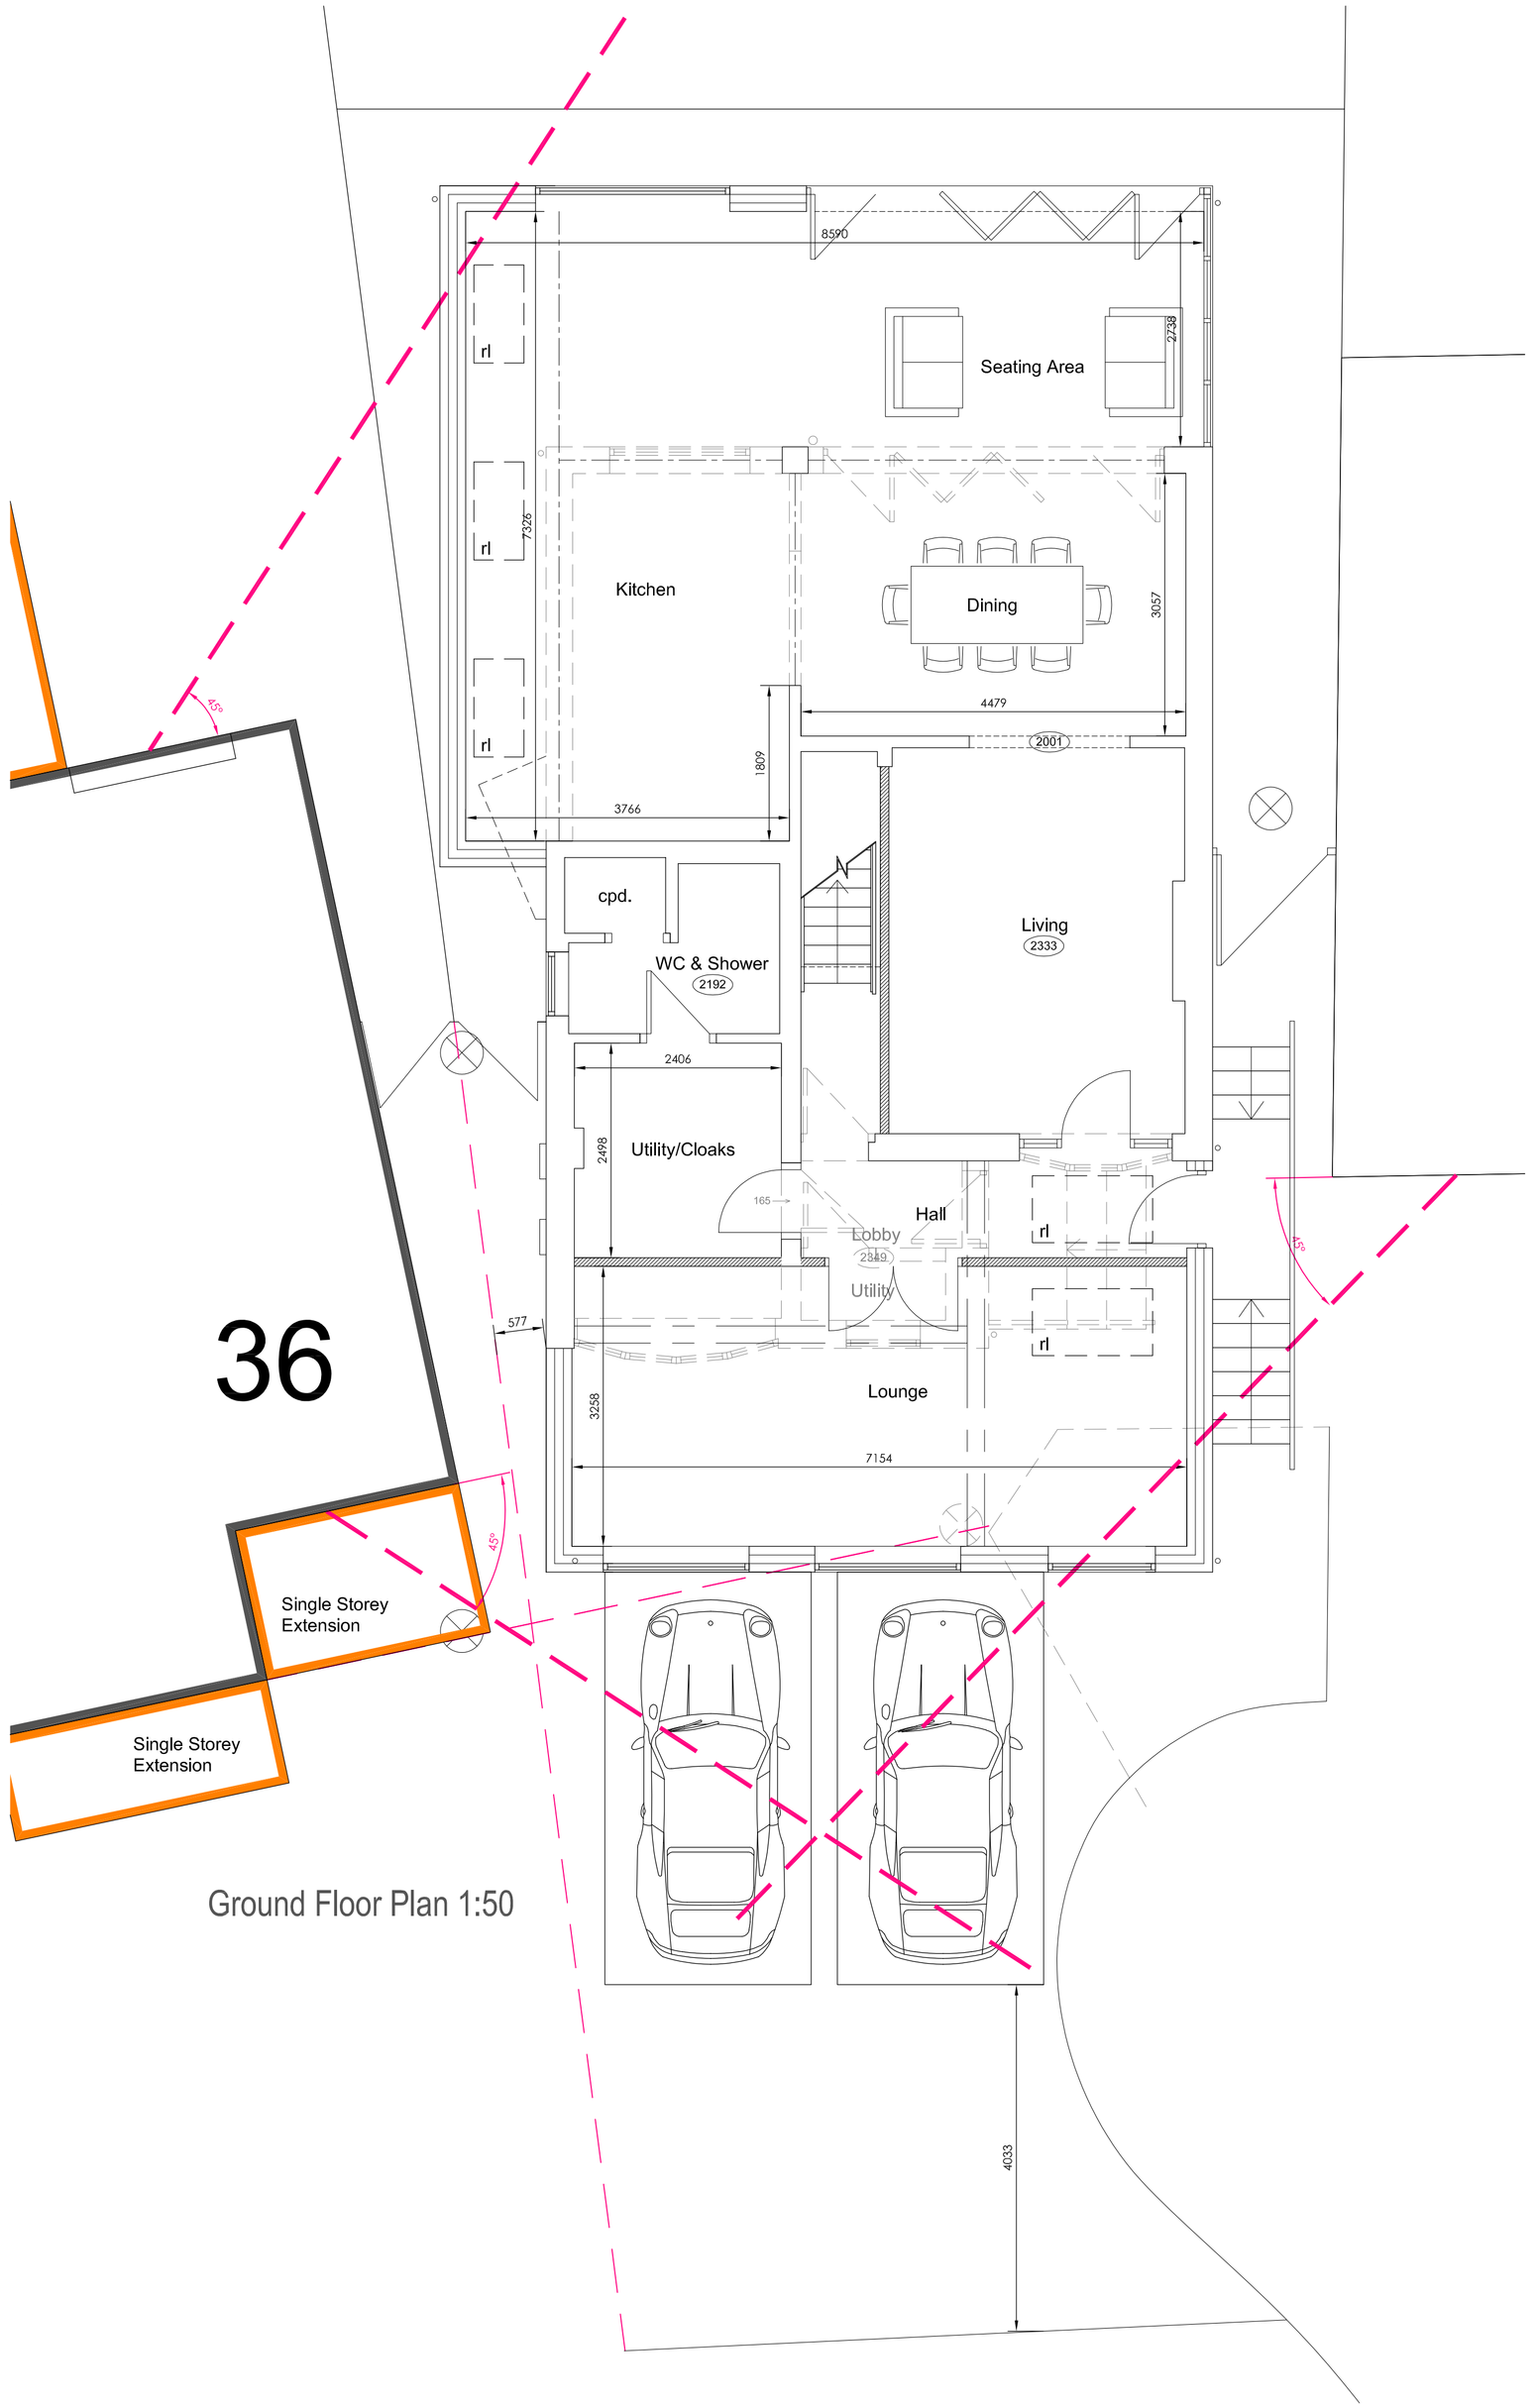


Ground Floor Plan 1:50

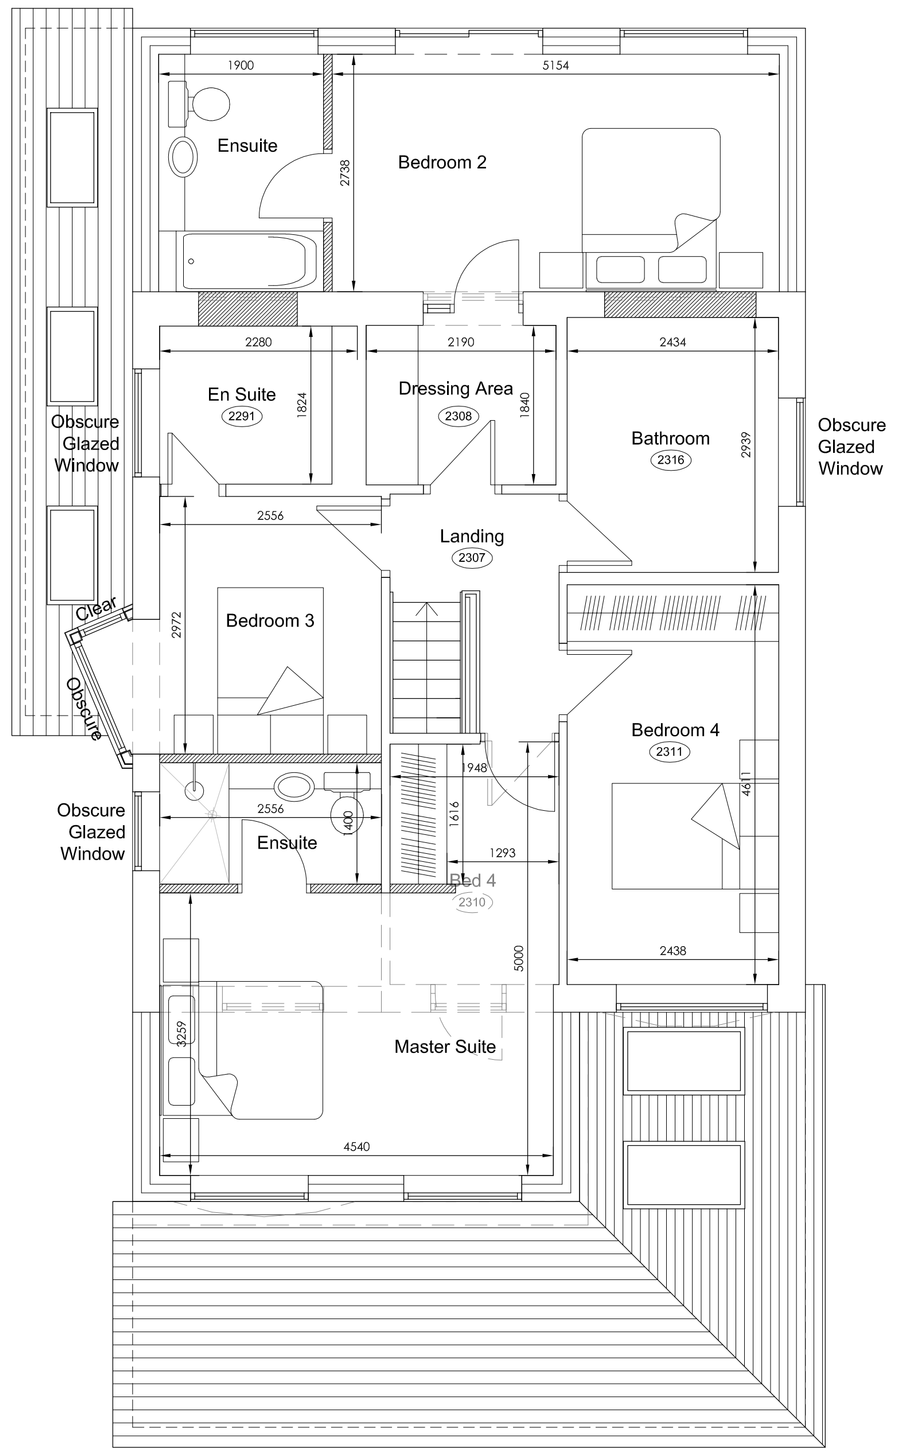

First Floor Plan 1:50

Ordnance Survey © Crown copyright 2023 All rights reserved. Licence number 100051789

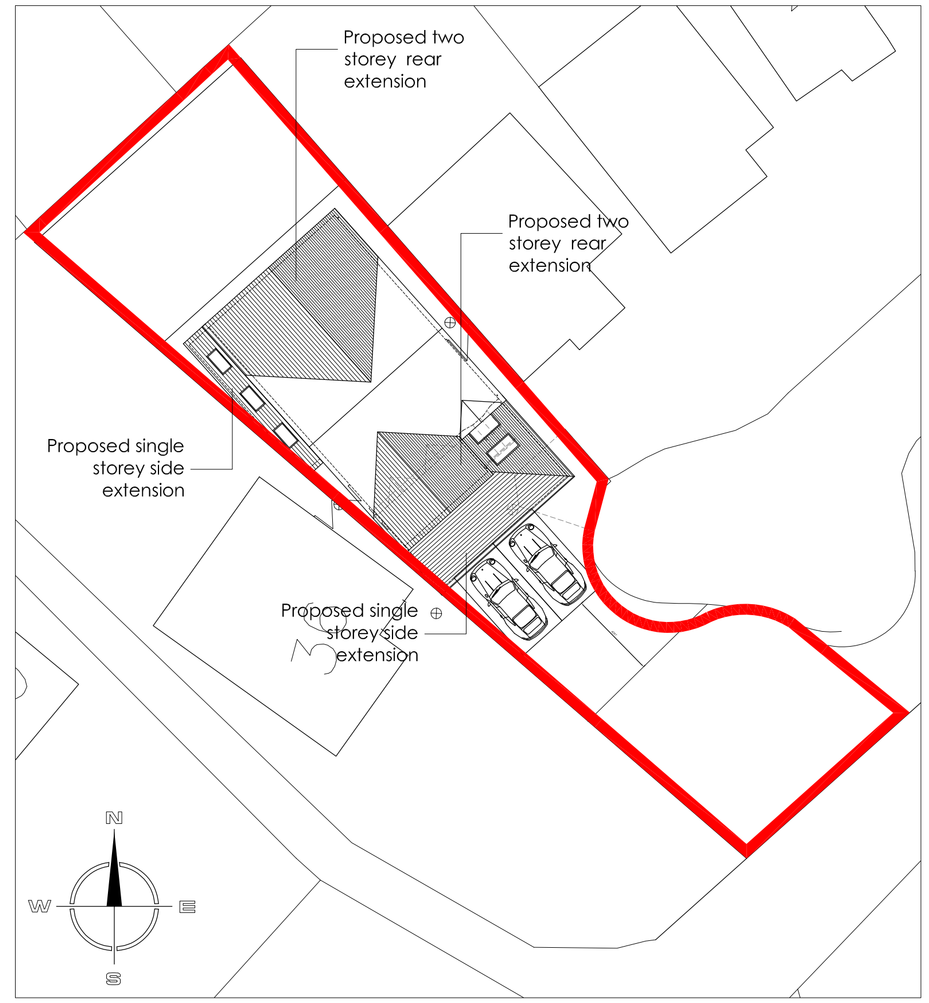

Site Plan 1:200

1:200
4m 0 4m 8m 12m 16m 20m

1:50
1m 0 1m 2m 3m 4m 5m

Hewitt&Carr Architects
A: DaisyBank House | 17-19 Leek Road | Cheadle | ST10 1JE
T: 01538 756888
E: enquiries@hcarchitects.co.uk
W: www.hcarchitects.co.uk

Client
Mr & Mrs A Hewitt

Project
Proposed extension at 34 Brentwood Drive, Werrington, Stoke-on-Trent

Title
Proposed Floor Plans and Site Plan

PLANNING

Status
Planning

Date July 2022 Drawn NH/BC

Scale @A1 As Stated Checked

Project No 01018 Drawing No. PL(0)30 Rev

File Ref: H:\REF