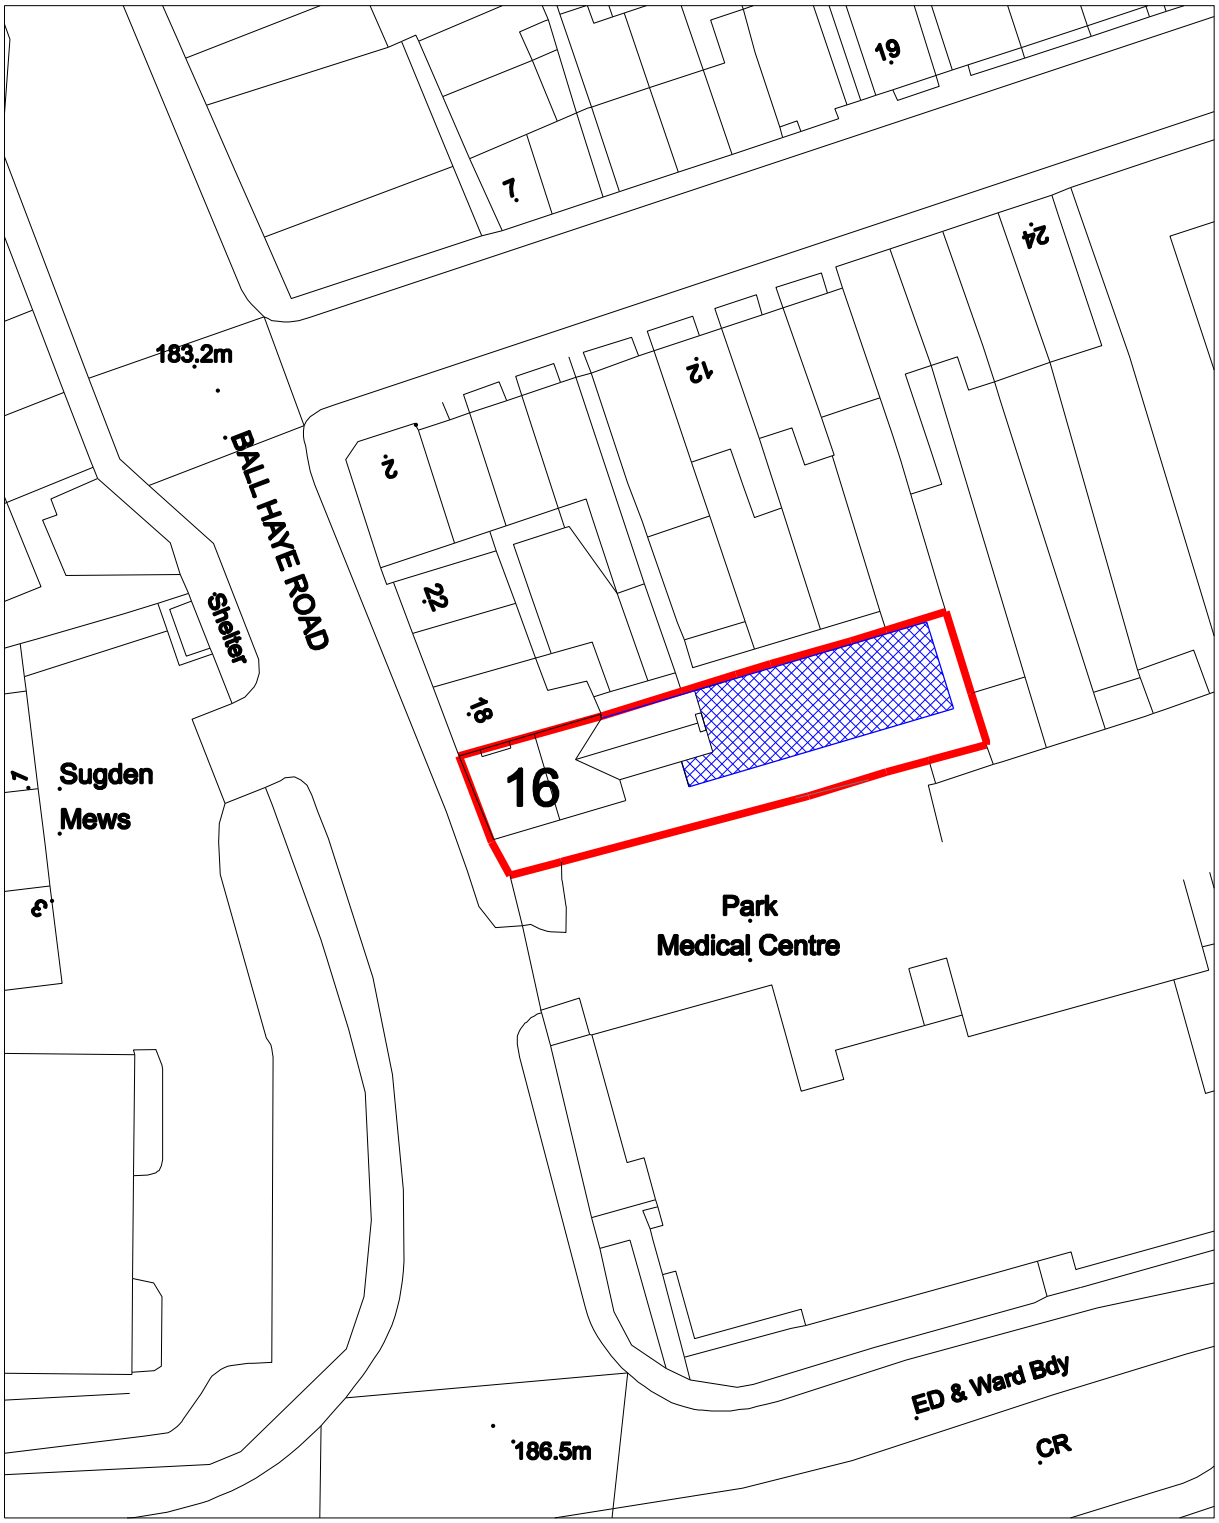

SITE PLAN scale 1:500

0 4m 8m 12m 16m 20m

Drawing no 3A on A4

©Crown Copyright and database rights 2023 OS Licence no. AC0000849896