



NOTES
1. All dimensions in millimetres.

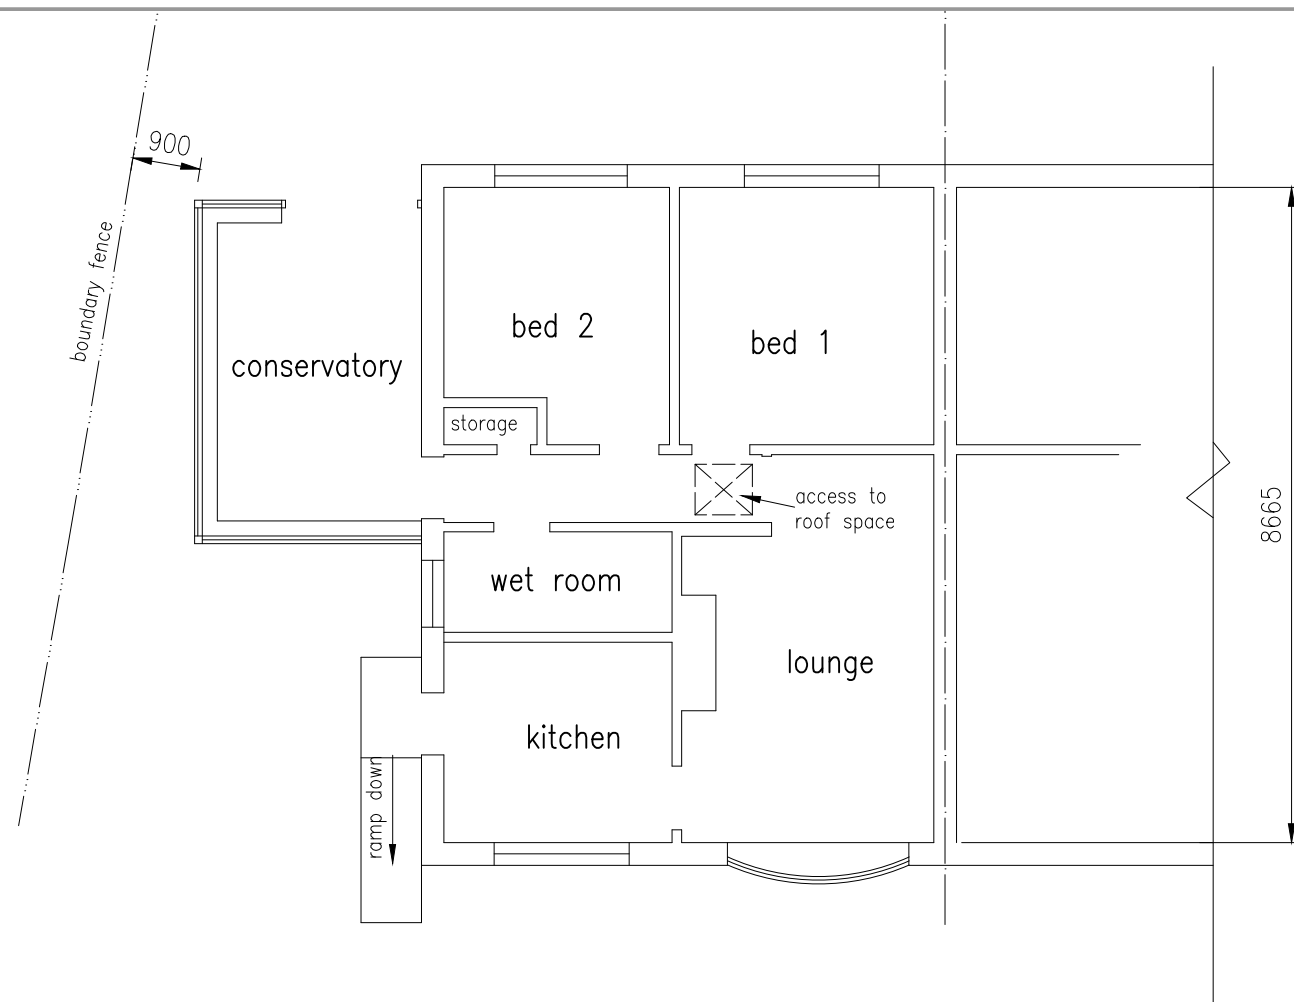


EXISTING GROUND FLOOR PLAN
1:100



EXISTING SIDE ELEVATION

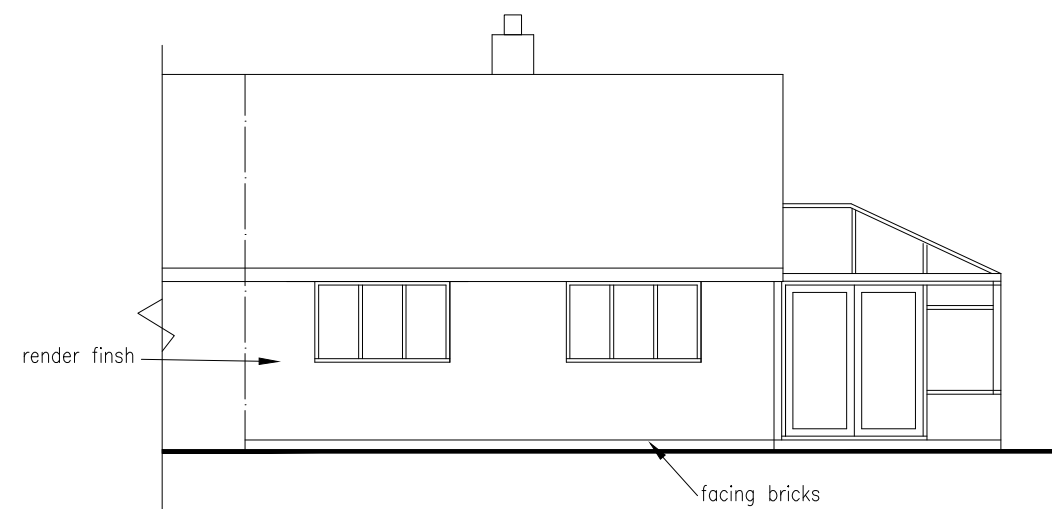

EXISTING REAR ELEVATION

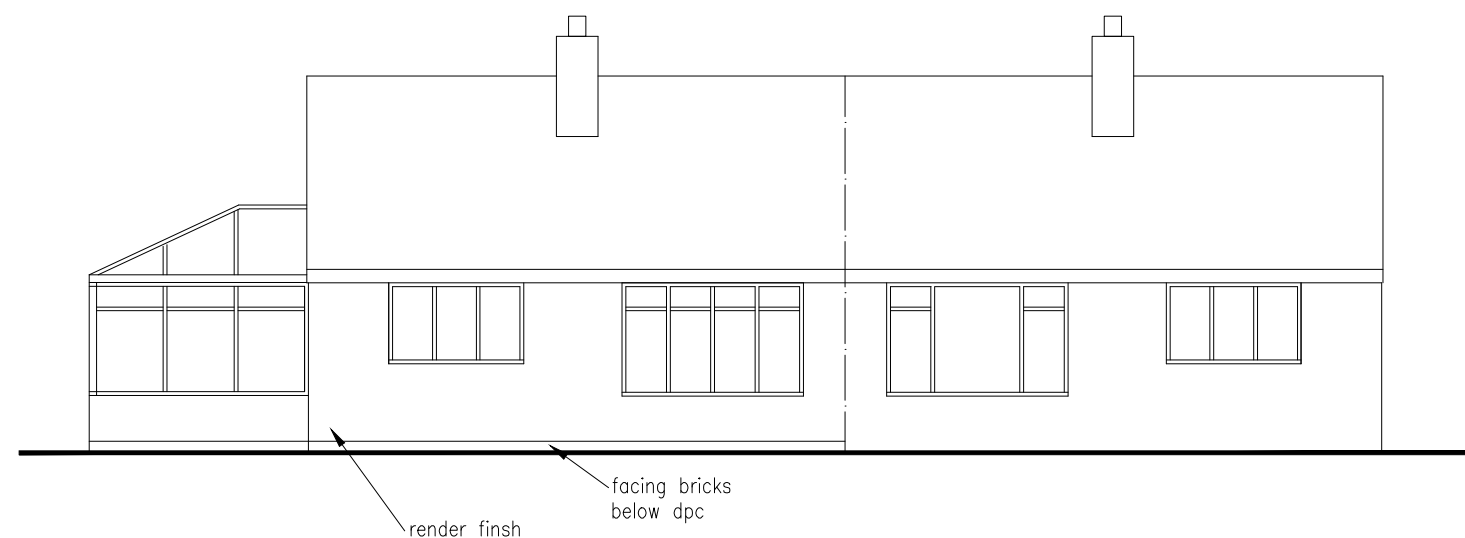

EXISTING FRONT ELEVATION

PROPOSED EXTENSION TO FRONT AND
SIDE ELEVATIONS TO BUNGALOW AT
11 CHURNET VALLEY ROAD, KINGSLEY
HOLT, STAFFORDSHIRE, ST10 2BQ

SCALE: - 1:100 @ A3 DATE: NOV 2018

DRWG No. :- 2018/11/P/10

A3